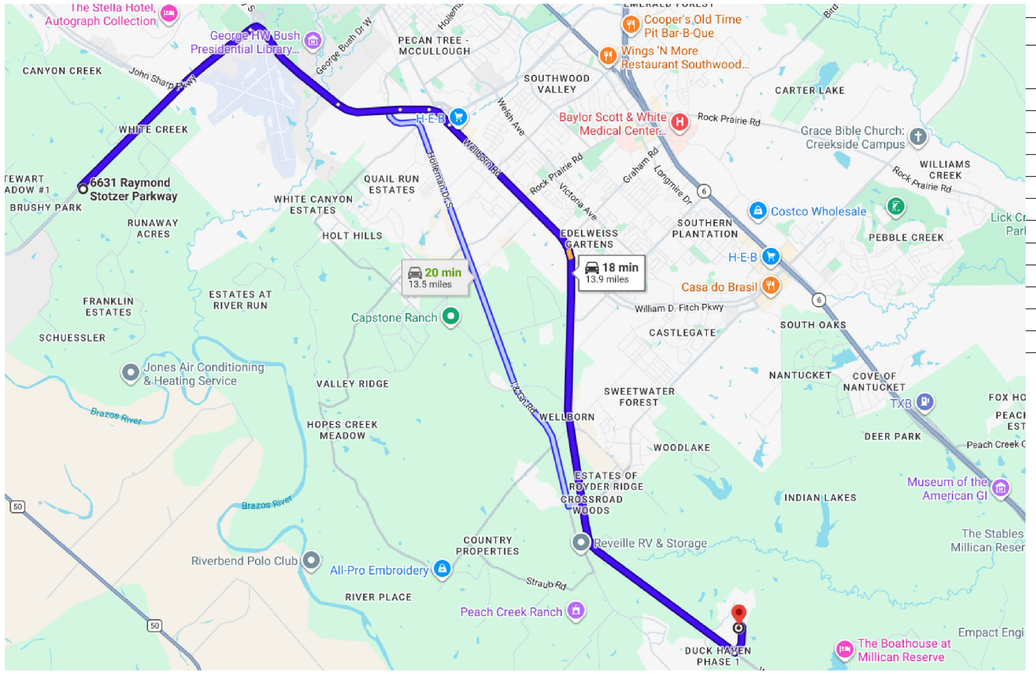


CABINET SCHEDULE

	LOCATION	CABINET STYLE	DOOR STYLE	FINISH	DRAWER GUIDES	HINGES	COUNTERTOPS
101	POWDER	FACE FRAME OVERLAY	TBD	PG	TANDEM SOFT CLOSE	EURO SOFT CLOSE	2CM STONE UNO B/O
102	BATH 2	FACE FRAME OVERLAY	TBD	PG	TANDEM SOFT CLOSE	EURO SOFT CLOSE	2CM STONE UNO B/O
103	BATH 3	FACE FRAME OVERLAY	TBD	PG	TANDEM SOFT CLOSE	EURO SOFT CLOSE	2CM STONE UNO B/O
104	BATH 4	FACE FRAME OVERLAY	TBD	PG	TANDEM SOFT CLOSE	EURO SOFT CLOSE	2CM STONE UNO B/O
105	FAMILY	FACE FRAME OVERLAY	TBD	PG	TANDEM SOFT CLOSE	EURO SOFT CLOSE	WOOD
106	HOMESCHOOL / GAME	FACE FRAME OVERLAY	TBD	PG	TANDEM SOFT CLOSE	EURO SOFT CLOSE	N/A
107	KITCHEN	FACE FRAME OVERLAY	TBD	PG	TANDEM SOFT CLOSE	EURO SOFT CLOSE	2CM STONE UNO B/O
108	PANTRY	FACE FRAME OVERLAY	TBD	PG	TANDEM SOFT CLOSE	EURO SOFT CLOSE	2CM STONE UNO B/O
109	MASTER BATH	FACE FRAME OVERLAY	TBD	PG	TANDEM SOFT CLOSE	EURO SOFT CLOSE	2CM STONE UNO B/O
110	UTILITY	FACE FRAME OVERLAY	TBD	PG	TANDEM SOFT CLOSE	EURO SOFT CLOSE	2CM STONE UNO B/O
111	MUD	FACE FRAME OVERLAY	TBD	PG	TANDEM SOFT CLOSE	EURO SOFT CLOSE	N/A
112	LIBRARY	FACE FRAME OVERLAY	TBD	PG	TANDEM SOFT CLOSE	EURO SOFT CLOSE	N/A

APPLIANCE SCHEDULE

	LOCATION	MODEL #	DESCRIPTION	PANEL SIZE
107	KITCHEN		RANGE	
			VENT HOOD INSERT	
			REFRIGERATOR	
			FREEZER	
			MICROWAVE	
			DISHWASHER	
			SINK	
108	PANTRY		REFRIGERATOR	
			DISHWASHER	
110	UTILITY		WASHER	
			DRYER	

ARCHITECT
Thetford Architecture llc.
College Station, Tx.

GENERAL CONTRACTOR
Retreat and Co
111 East 27th street Suite 304
Bryan, Tx. 77803

FABRICATION / INSTALLATION
Grant Designs,LLC
6631 Raymond Stotzer Pkwy
College Station, Tx. 77845

CUTTING EDGE CABINET DESIGN

TEXAS A&M UNIVERSITY 1876


TAMU

Project Title: Sheen Family
Project Number: **26-020**
Project Address: 4364 Sendera Ct College Station, Tx.77845
Project Phone:
Project Fax:
Project E-Mail:
Contractor:
Sheet Title:

REVISIONS:

No.	Date:	By:	Description:
1			
2			
3			
4			
5			
6			
7			
8			

Scale	9/128" = 1'
Date Issued	10.22.2026
Sheet Number	COVER

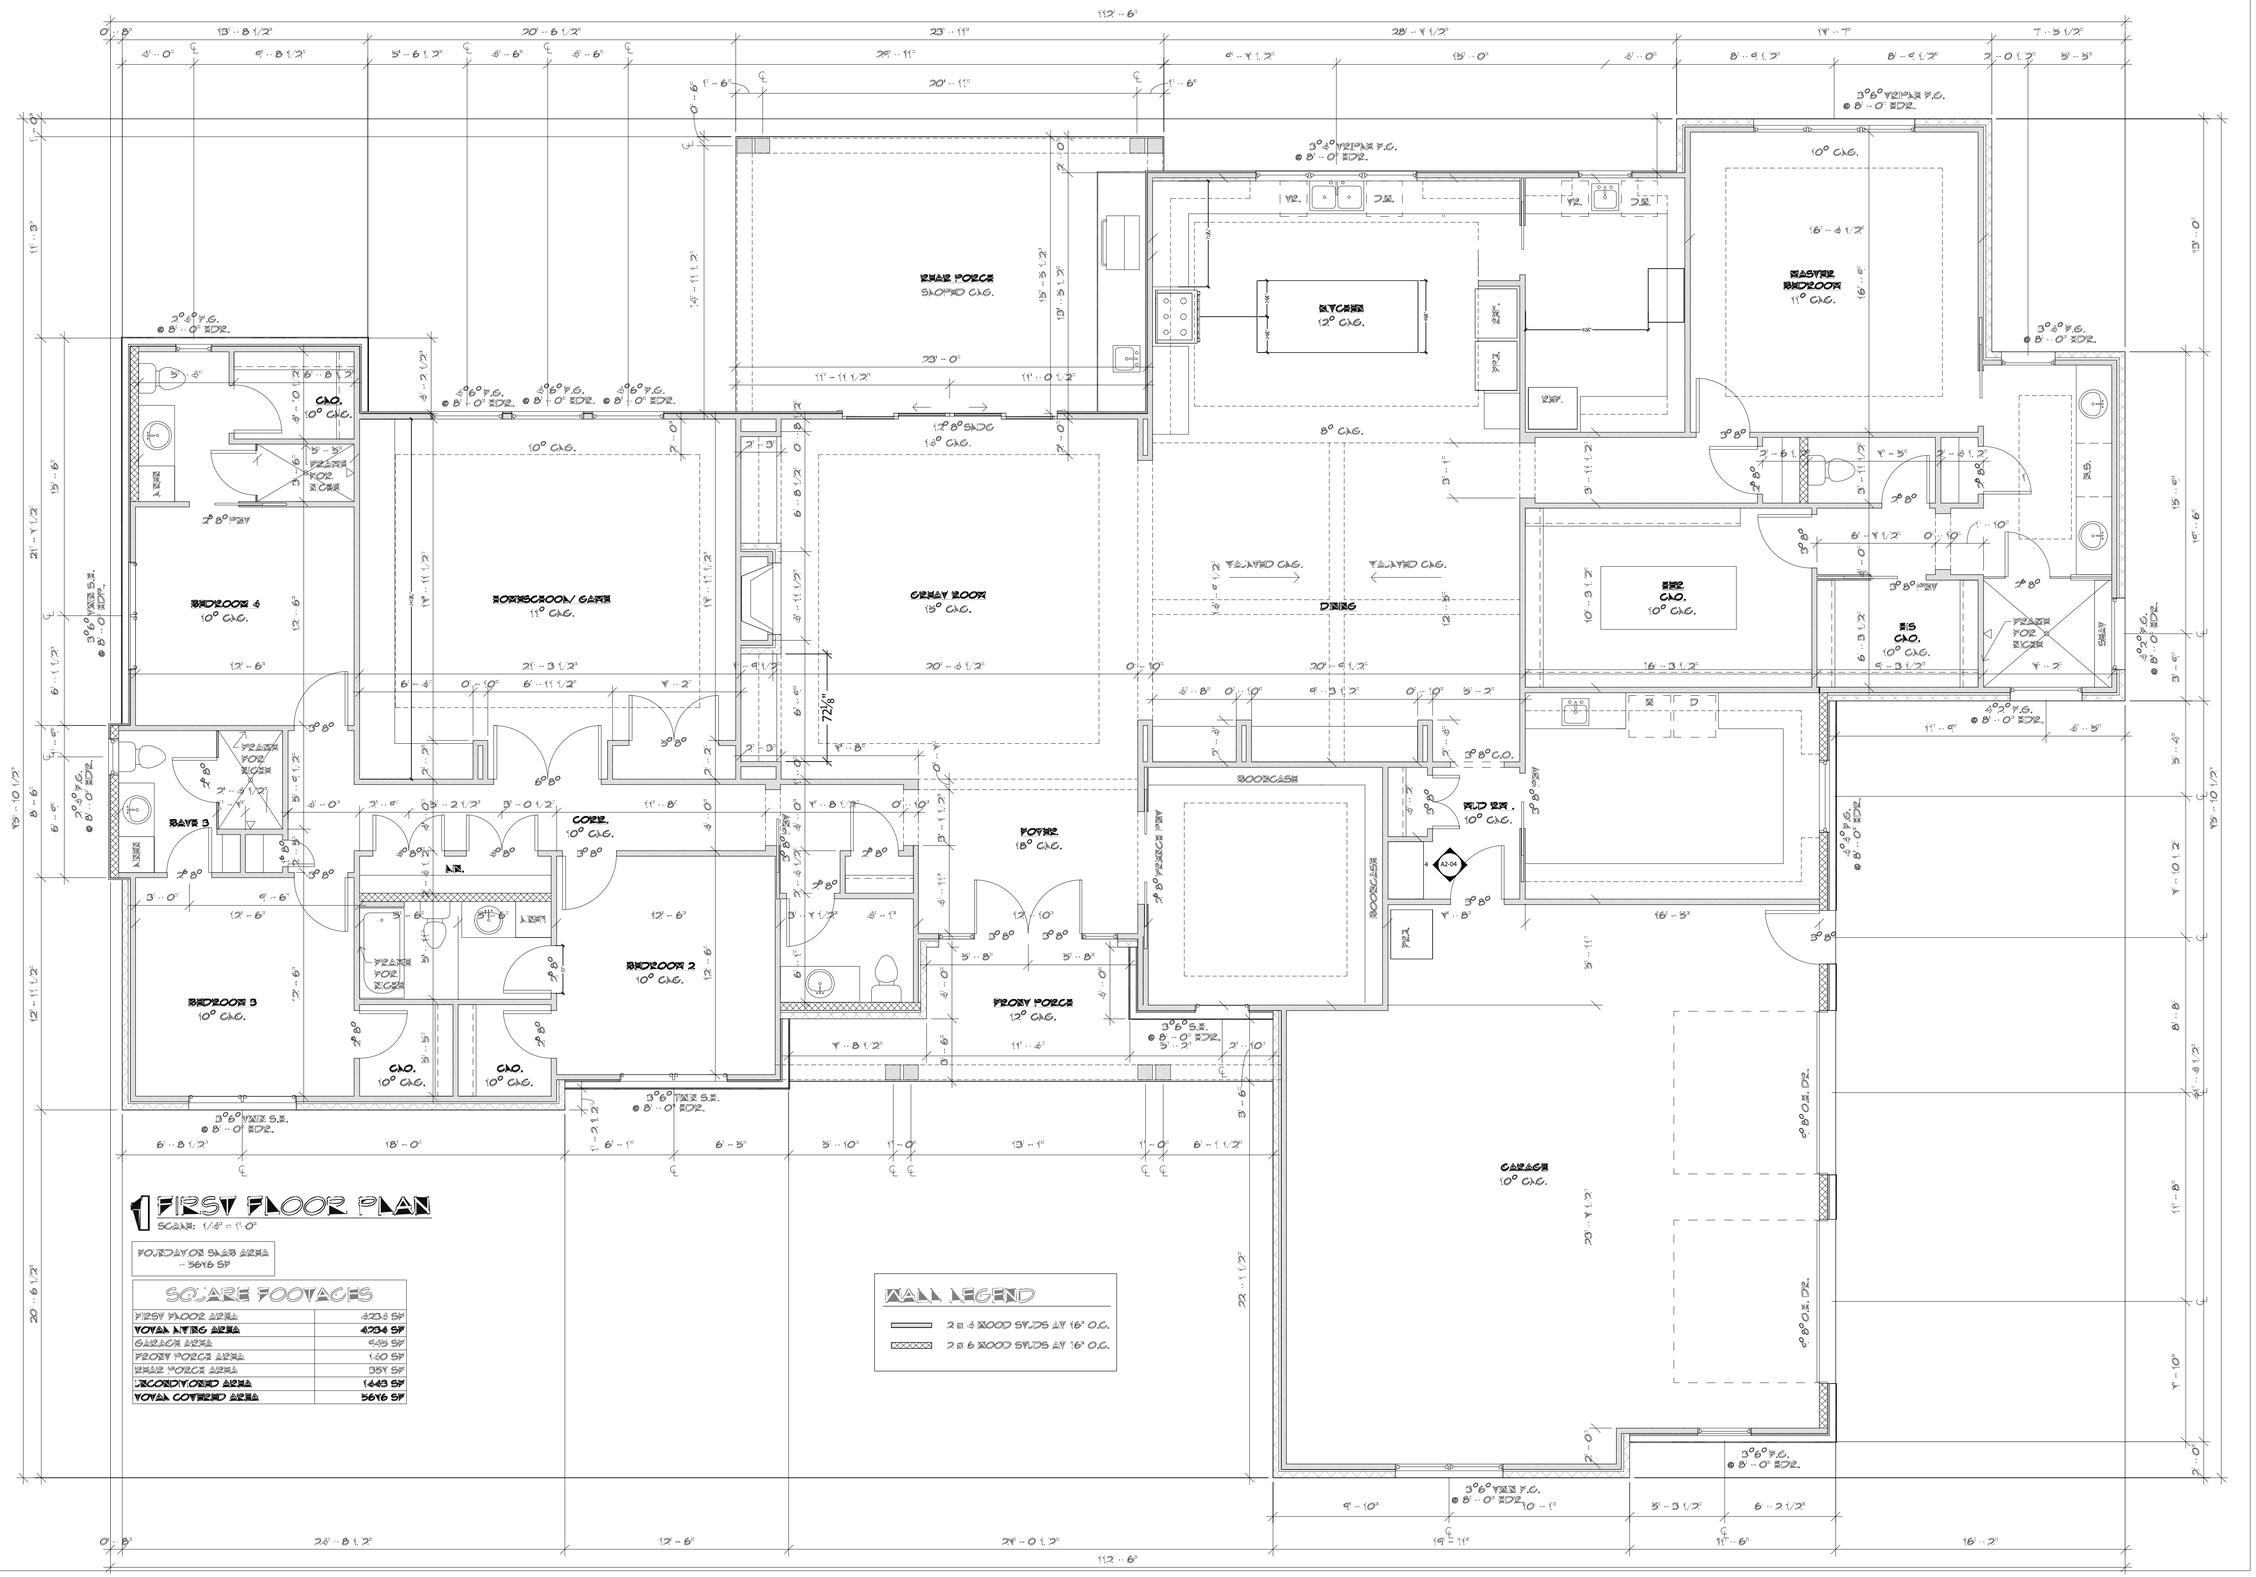

1 FIRST FLOOR PLAN

SCALE: 1/4" = 1'-0"

FOUNDATION SLAB AREA
-- 5646 SF

SQUARE FOOTAGES

FIRST FLOOR AREA	4234 SF
TOTAL LIVING AREA	**4234 SF**
GARAGE AREA	435 SF
FRONT PORCH AREA	120 SF
REAR PORCH AREA	357 SF
SECONDYCOVERED AREA	**1412 SF**
TOTAL COVERED AREA	**5646 SF**


TAMU

Project Title: Sheen Family
Project Number: **26-020**
Project Address: 4364 Sendera Ct College Station, Tx.77845
Project Phone:
Project Fax:
Project E-Mail:
Contractor:
Sheet Title:

REVISIONS:


No.	Date:	By:	Description:
1			
2			
3			
4			
5			
6			
7			
8			

Scale	1/4" = 1'
Date Issued	10.22.2026
Sheet Number	PLAN

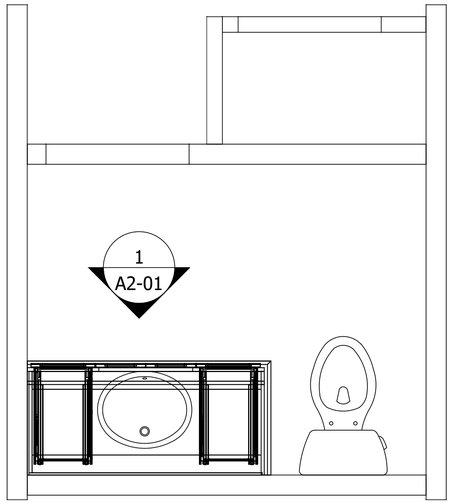


1 PLAN 101 POWDER

Sheet Ref: PLAN

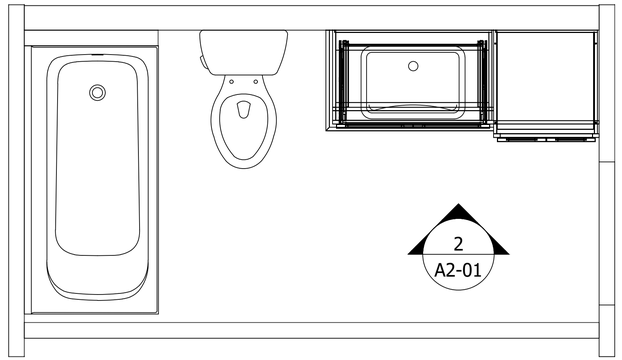


2 PLAN 102 BATH 2

Sheet Ref: PLAN

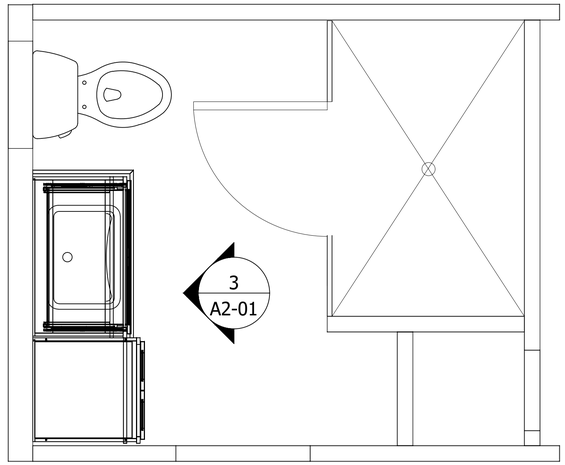


3 PLAN 103 BATH 3

Sheet Ref: PLAN

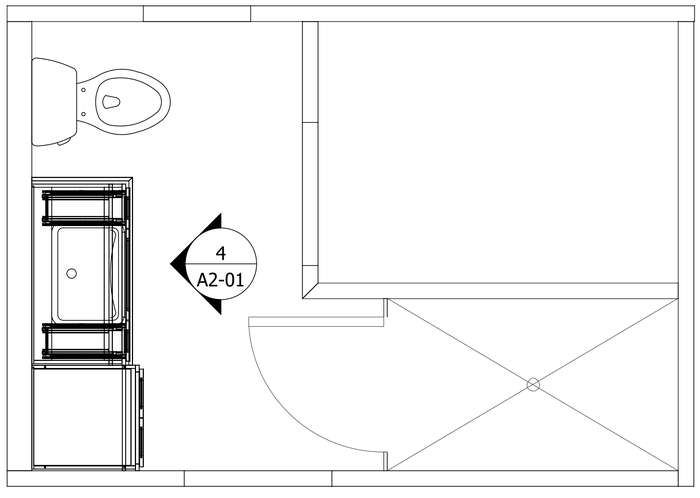

4 PLAN 104 BATH 4

Sheet Ref: PLAN

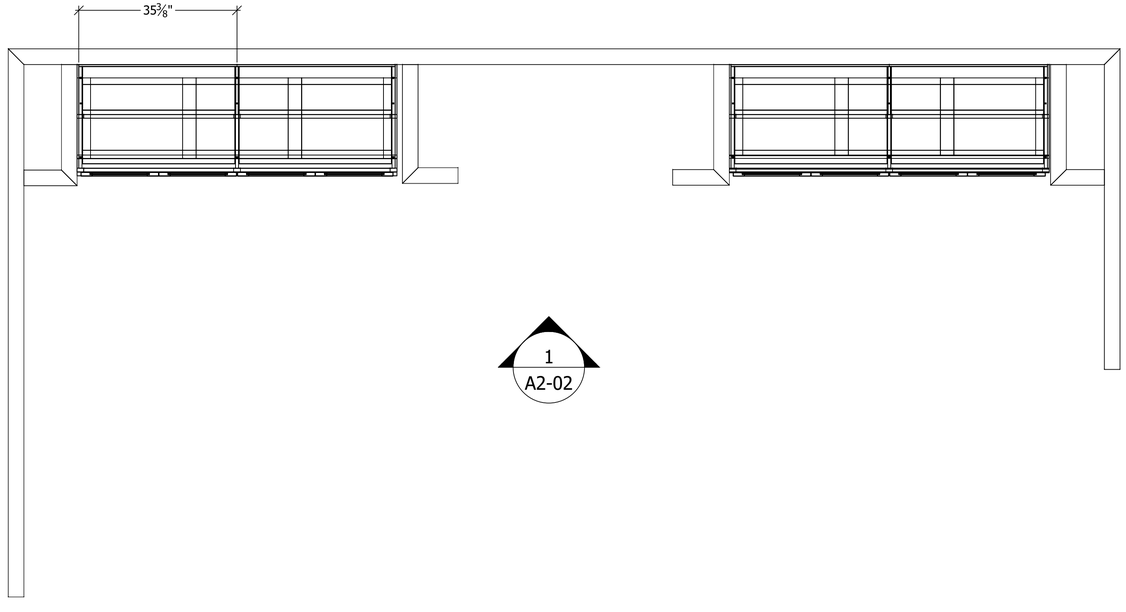

5 PLAN 106 GREAT ROOM

Sheet Ref: PLAN

CUTTING EDGE CABINET DESIGN

TEXAS A&M UNIVERSITY 1876


TAMU

Project Title: Sheen Family
Project Number: **26-020**
Project Address: 4364 Sendera Ct College Station, Tx.77845
Project Phone:
Project Fax:
Project E-Mail:
Contractor:
Sheet Title:

REVISIONS:

No.	Date:	By:	Description:
1			
2			
3			
4			
5			
6			
7			
8			

Scale	3/4" = 1'
Date Issued	10.22.2026
Sheet Number	A1-01

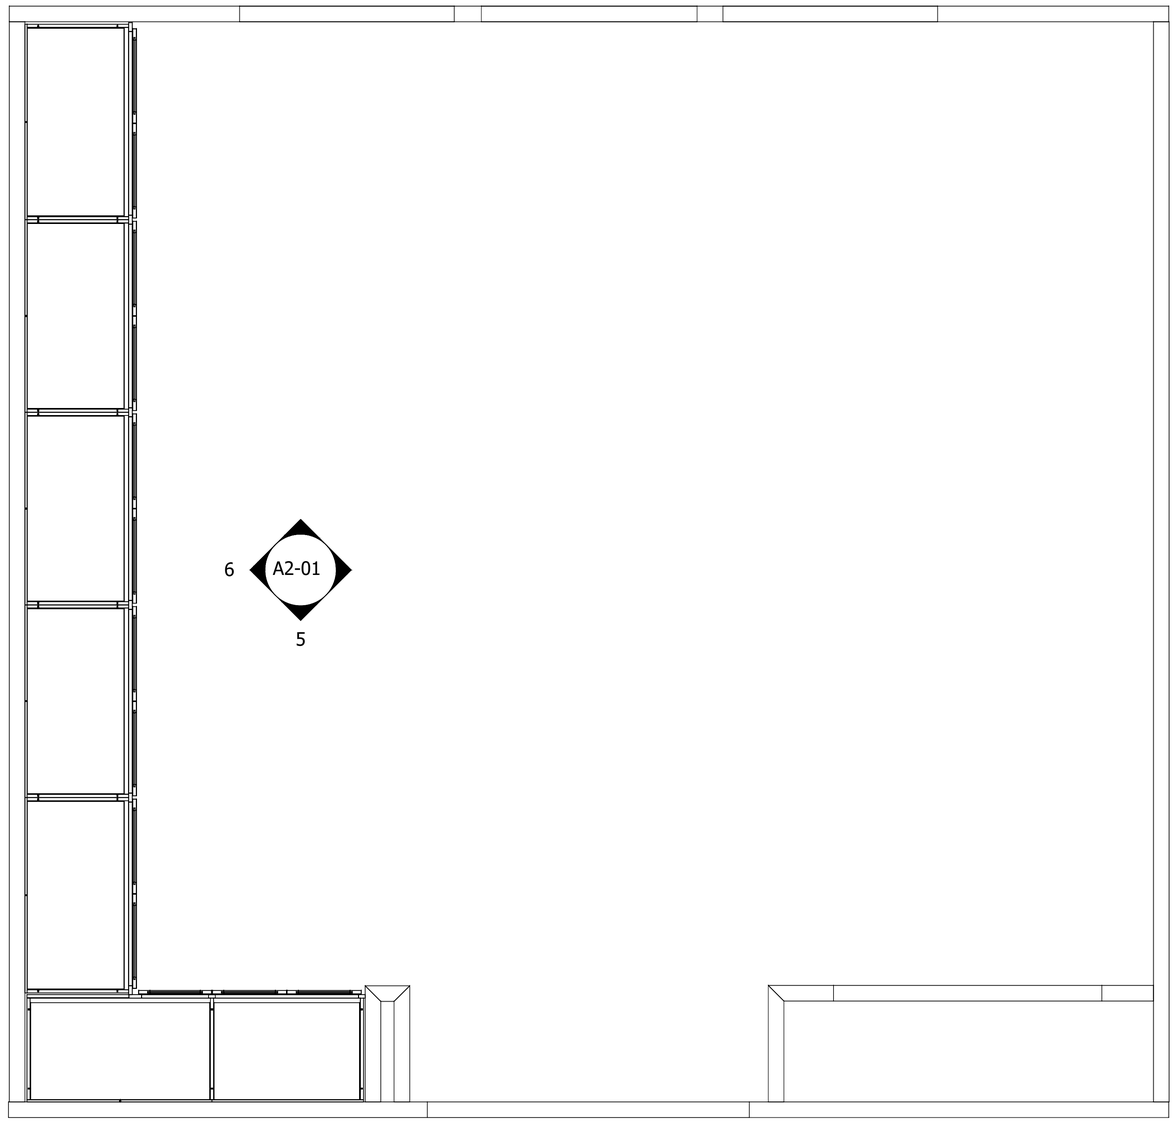

6 PLAN 105 HOMESCHOOL / GAME ROOM

Sheet Ref: PLAN


TAMU

Project Title: Sheen Family
Project Number: **26-020**
Project Address: 4364 Sendera Ct College Station, Tx.77845
Project Phone:
Project Fax:
Project E-Mail:
Contractor:
Sheet Title:

REVISIONS:

No.	Date:	By:	Description:
1			
2			
3			
4			
5			
6			
7			
8			

Scale	3/4" = 1'
Date Issued	10.22.2026
Sheet Number	A1-02

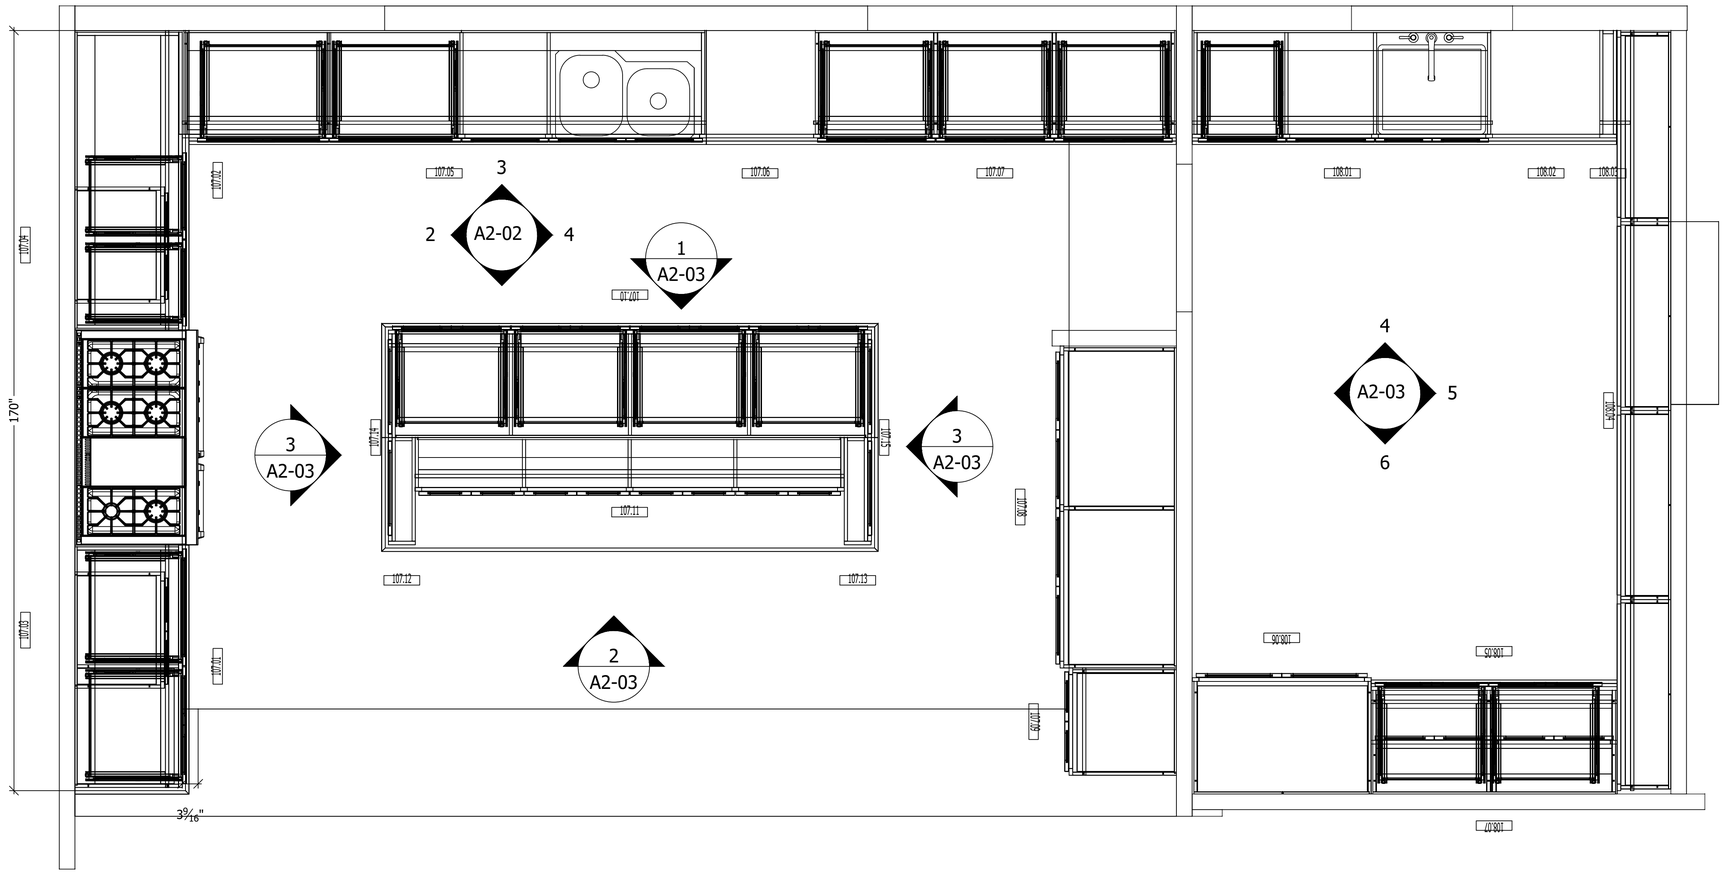

7 PLAN 107 KITCHEN

Sheet Ref: PLAN

8 PLAN 108 PANTRY

Sheet Ref: PLAN

CUTTING EDGE CABINET DESIGN

TEXAS A&M UNIVERSITY 1876


TAMU

Project Title: Sheen Family
Project Number: **26-020**
Project Address: 4364 Sendera Ct College Station, Tx.77845
Project Phone:
Project Fax:
Project E-Mail:
Contractor:
Sheet Title:

REVISIONS:


No.	Date:	By:	Description:
1			
2			
3			
4			
5			
6			
7			
8			

Scale	3/4" = 1'
Date Issued	10.22.2026
Sheet Number	A1-03

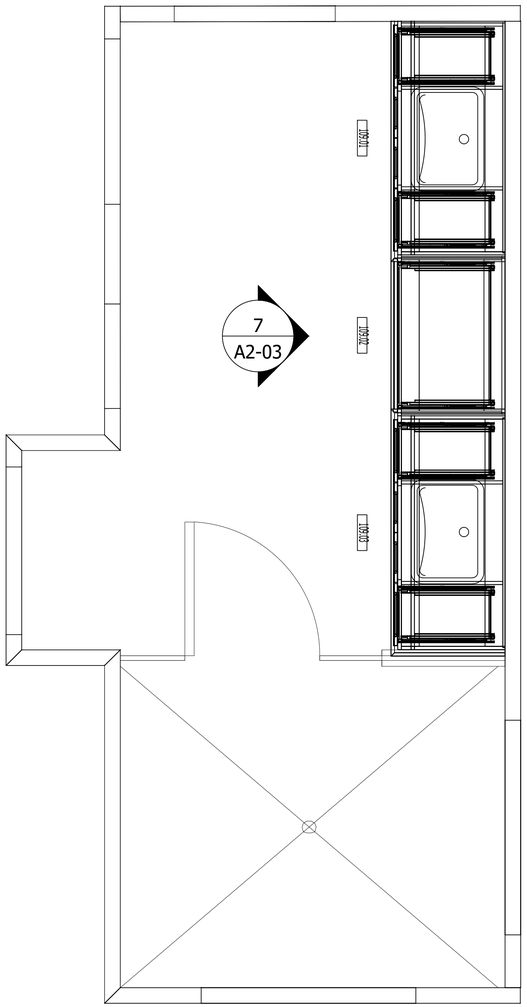


9 PLAN 109 MASTER BATH

Sheet Ref: PLAN

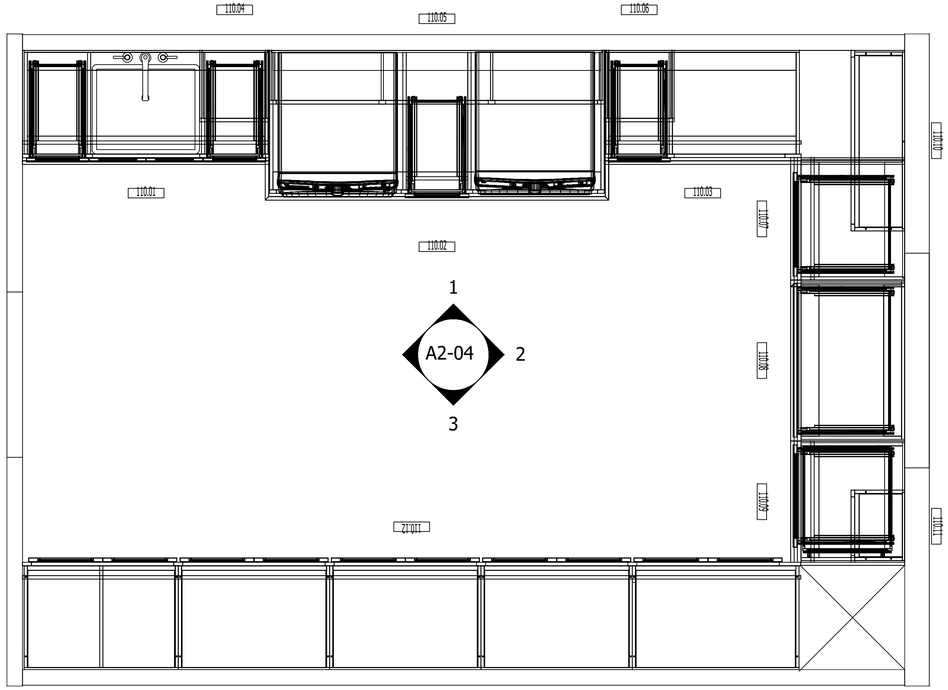

10 PLAN 110 UTILITY

Sheet Ref: PLAN

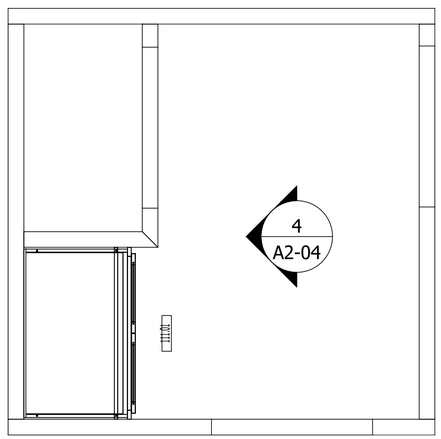

11 PLAN 111 MUD ROOM

Sheet Ref: PLAN

CUTTING EDGE CABINET DESIGN

TEXAS A&M UNIVERSITY 1876


TAMU

Project Title: Sheen Family
Project Number: **26-020**
Project Address: 4364 Sendera Ct College Station, Tx.77845
Project Phone:
Project Fax:
Project E-Mail:
Contractor:
Sheet Title:

REVISIONS:

No.	Date:	By:	Description:
1			
2			
3			
4			
5			
6			
7			
8			

Scale	3/4" = 1'
Date Issued	10.22.2026
Sheet Number	A1-04

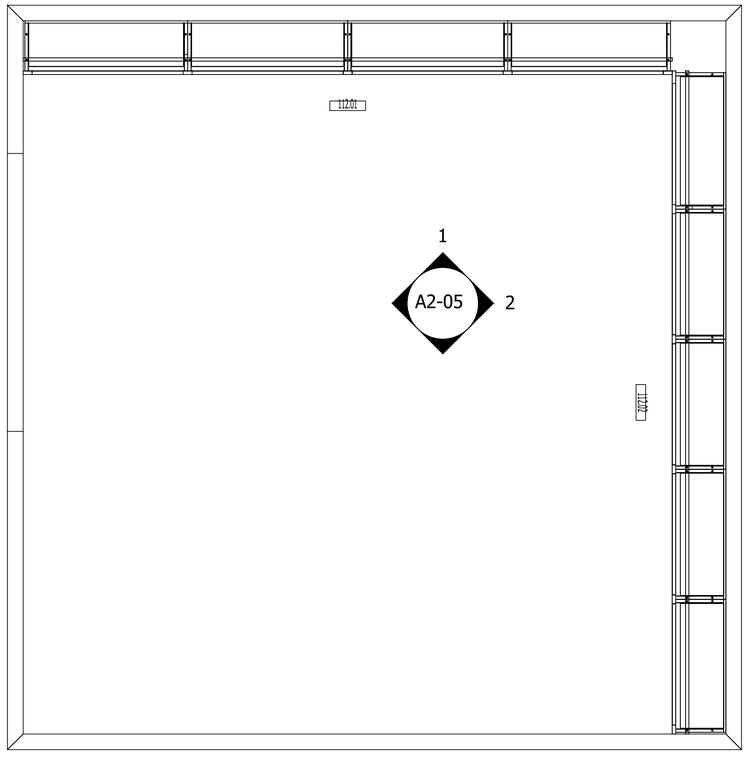

12 PLAN 112 LIBRARY

Sheet Ref: PLAN


TAMU

Project Title: Sheen Family
Project Number: **26-020**
Project Address: 4364 Sendera Ct College Station, Tx.77845
Project Phone:
Project Fax:
Project E-Mail:
Contractor:
Sheet Title:

REVISIONS:


No.	Date:	By:	Description:
1			
2			
3			
4			
5			
6			
7			
8			

Scale	3/4" = 1'
Date Issued	10.22.2026
Sheet Number	A1-05

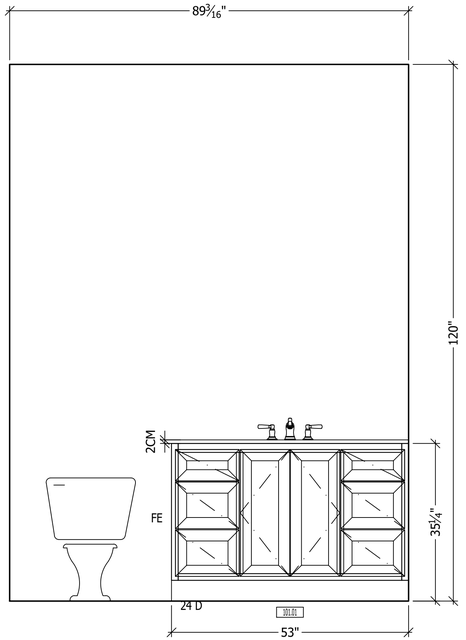


1 ELV 101 POWDER

Sheet Ref: A1-01

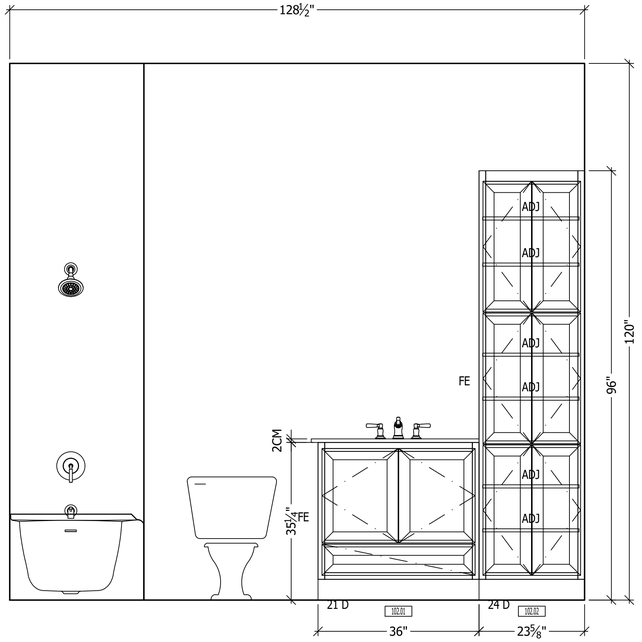


2 ELV 102 BATH 2

Sheet Ref: A1-01

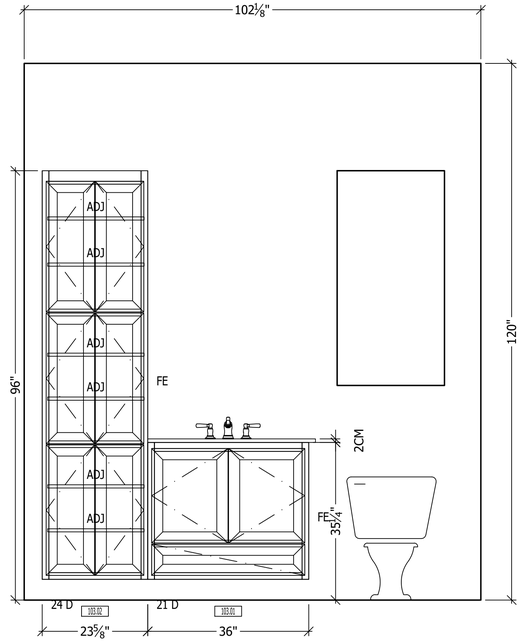


3 ELV 103 BATH 3

Sheet Ref: A1-01

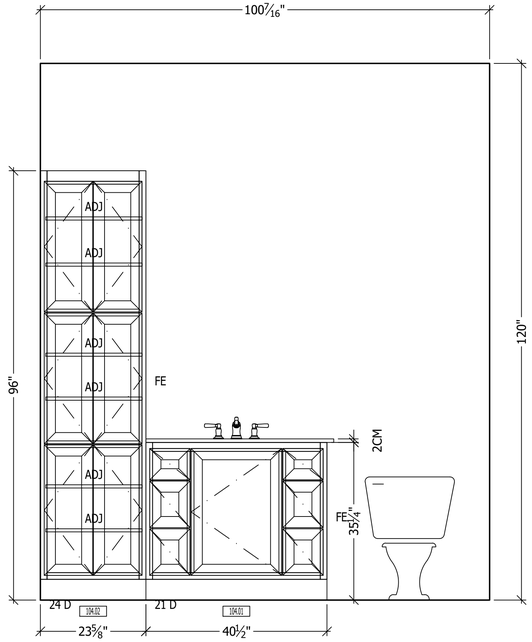


4 ELV 104 BATH 4

Sheet Ref:A1-01

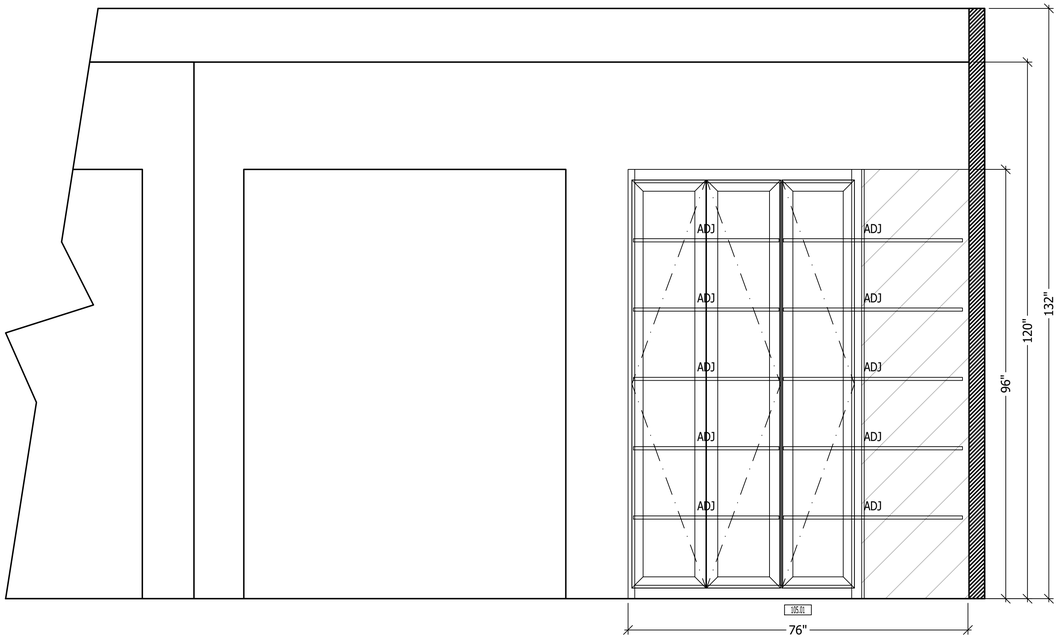

5 ELV 105 HOMESCHOOL/GAME (OPTIONAL)

Sheet Ref:A1-02

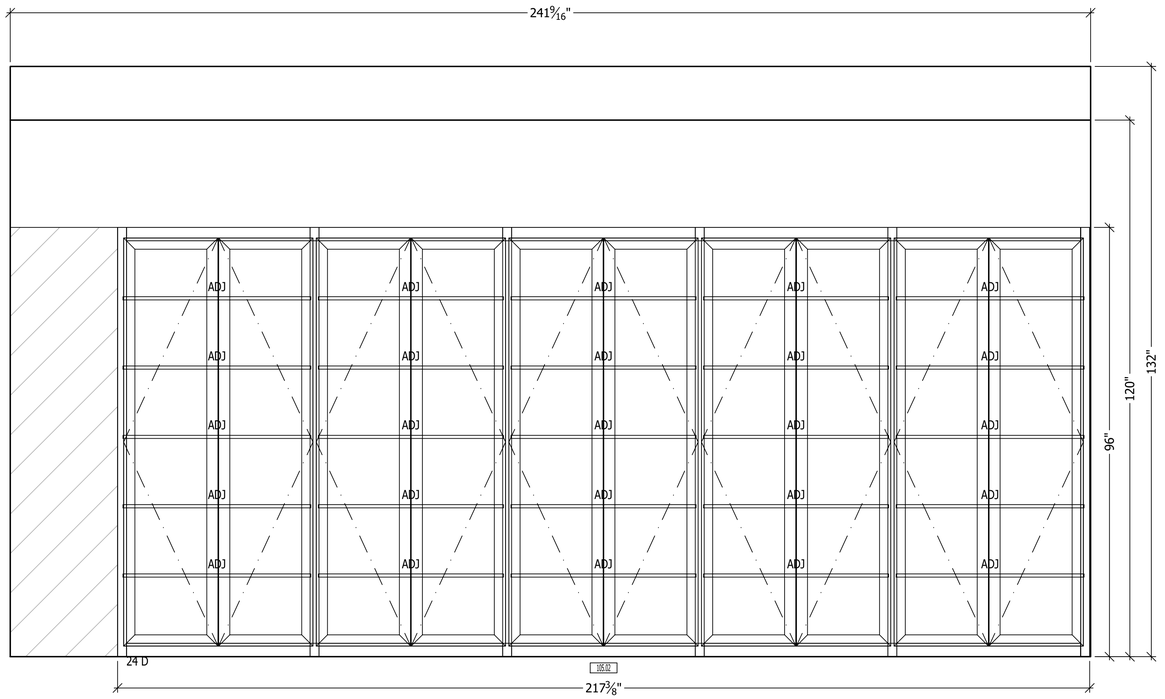

6 ELV 105 HOMESCHOOL/GAME (OPTIONAL)

Sheet Ref:A1-02

TAMU

Project Title: Sheen Family
Project Number: **26-020**
Project Address: 4364 Sendera Ct College Station, Tx.77845
Project Phone:
Project E-Mail:
Project Fax:
Contractor:
Sheet Title:

REVISIONS:


No.	Date:	By:	Description:
1			
2			
3			
4			
5			
6			
7			
8			

Scale	3/4" = 1'
Date Issued	10.22.2026
Sheet Number	A2-01




1 ELV 106 FAMILY

Sheet Ref:A1-01

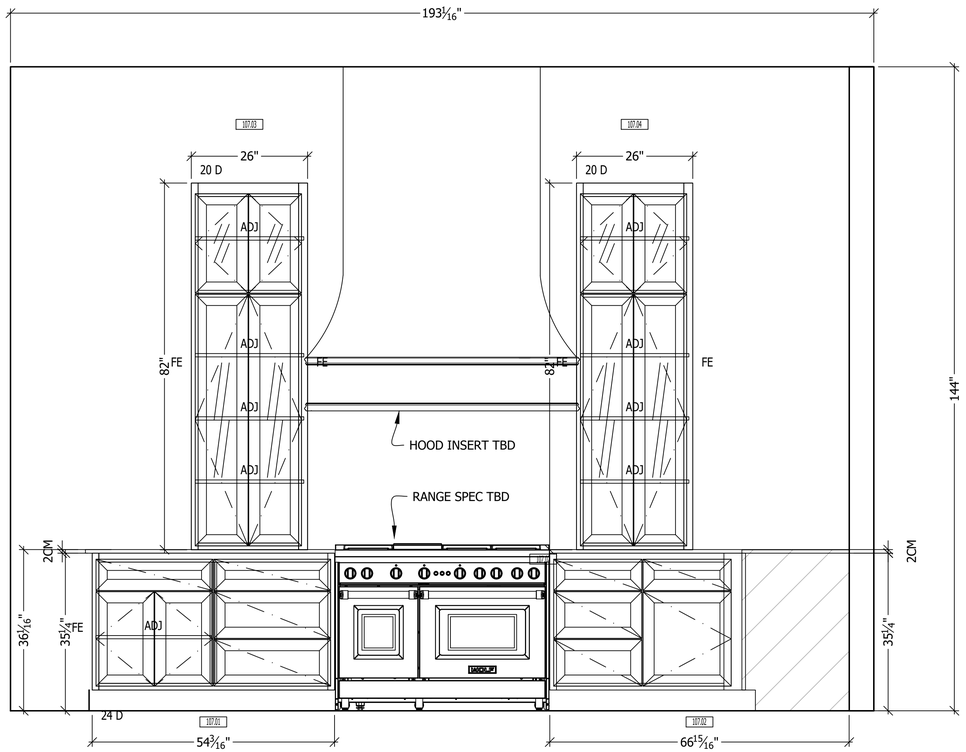


2 ELV 107 KITCHEN

Sheet Ref:A1-03

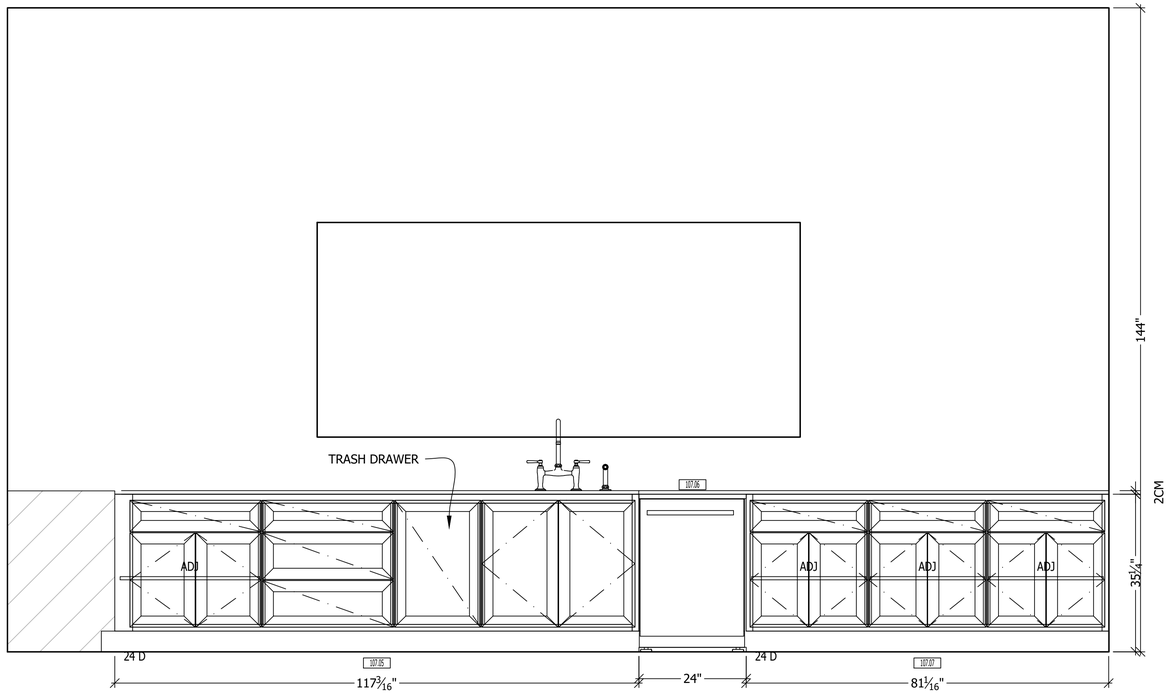

3 ELV 107 KITCHEN

Sheet Ref:A1-03

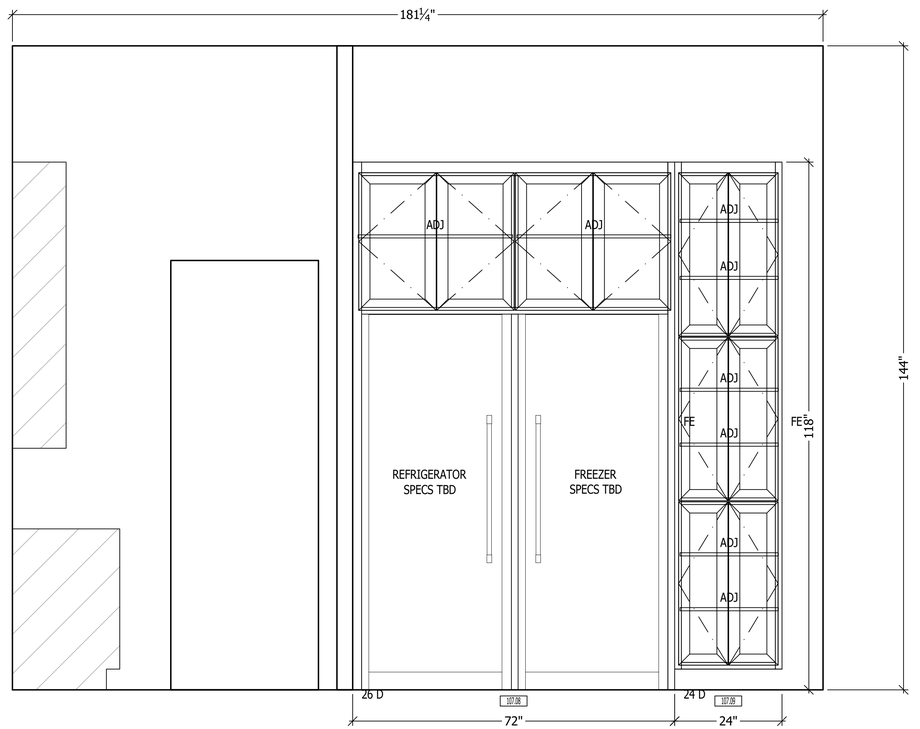

4 ELV 107 KITCHEN

Sheet Ref:A1-03


TAMU

Project Title: Sheen Family
Project Number: **26-020**
Project Address: 4364 Sendera Ct College Station, Tx.77845
Project Phone:
Project Fax:
Project E-Mail:
Contractor:
Sheet Title:

REVISIONS:


No.	Date:	By:	Description:
1			
2			
3			
4			
5			
6			
7			
8			

Scale	3/4" = 1'
Date Issued	10.22.2026
Sheet Number	A2-02

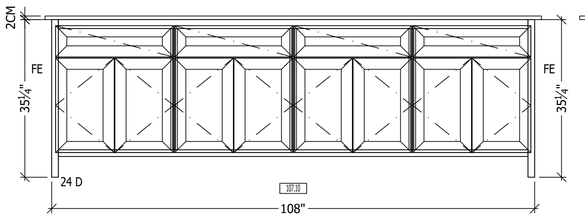


1 ELV 107 KITCHEN

Sheet Ref: A1-03

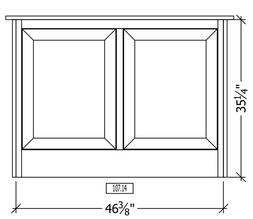


3 ELV 107 KITCHEN

Sheet Ref: A1-03

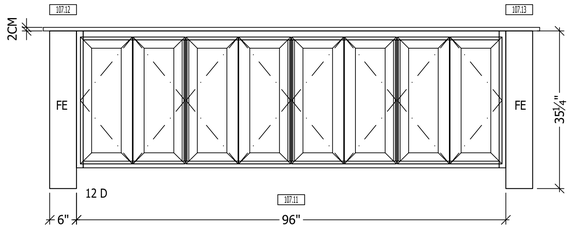


2 ELV 107 KITCHEN

Sheet Ref: A1-03

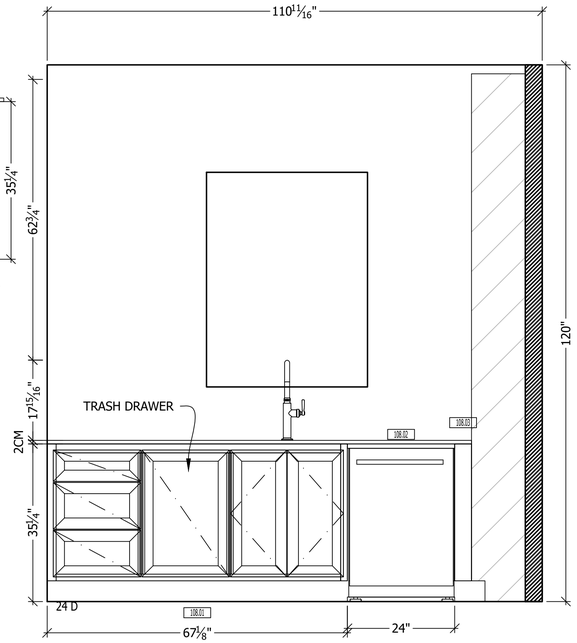


4 ELV 108 PANTRY

Sheet Ref: A1-03

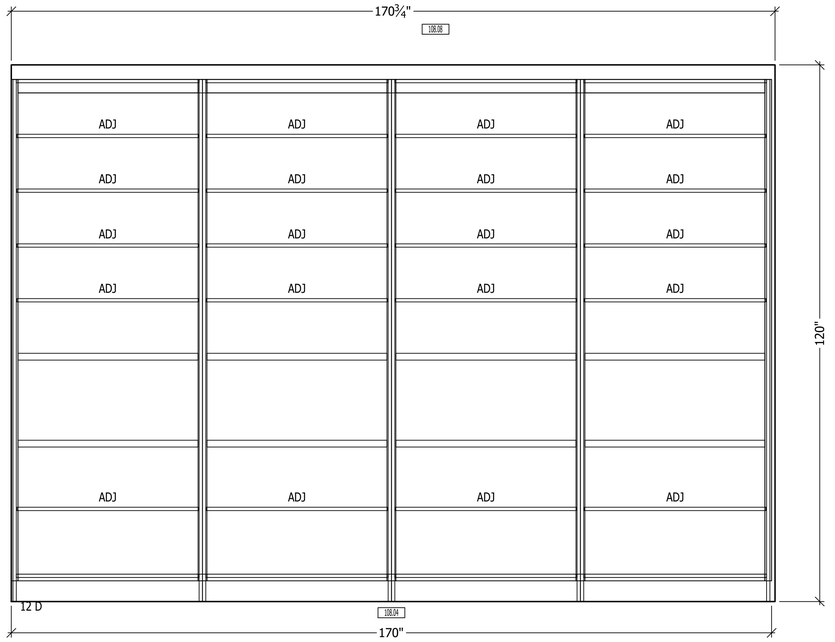


5 ELV 108 PANTRY

Sheet Ref: A1-03

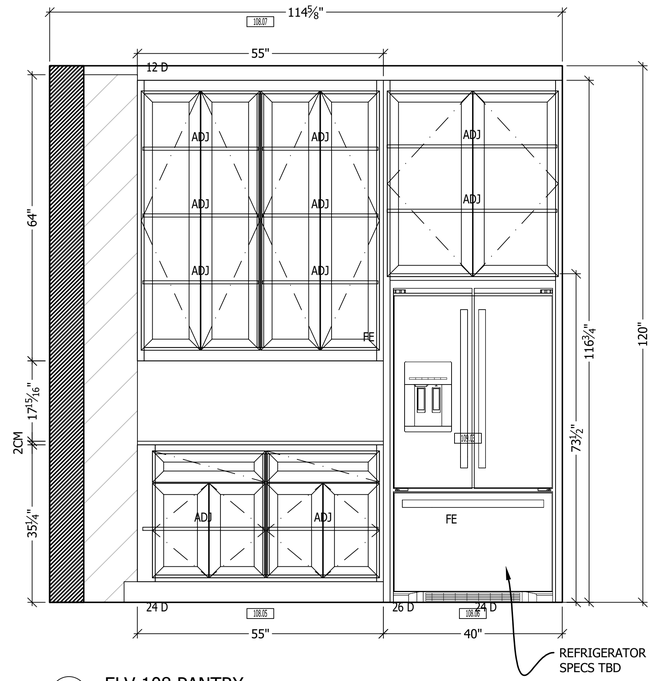

6 ELV 108 PANTRY

Sheet Ref: A1-03

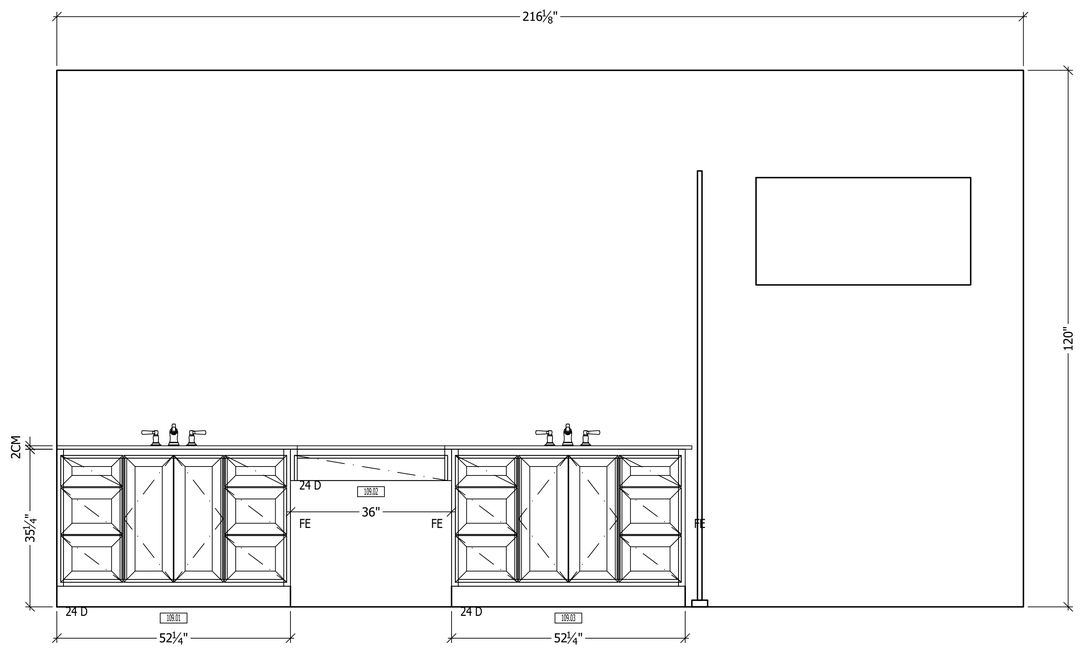

7 ELV 109 MASTER BATH

Sheet Ref: A1-04


TAMU

Project Title: Sheen Family
Project Number: **26-020**
Project Address: 4364 Sendera Ct College Station, Tx.77845
Project Phone:
Project Fax:
Project E-Mail:
Contractor:
Sheet Title:

REVISIONS:


No.	Date:	By:	Description:
1			
2			
3			
4			
5			
6			
7			
8			

Scale	3/4" = 1'
Date Issued	10.22.2026
Sheet Number	A2-03

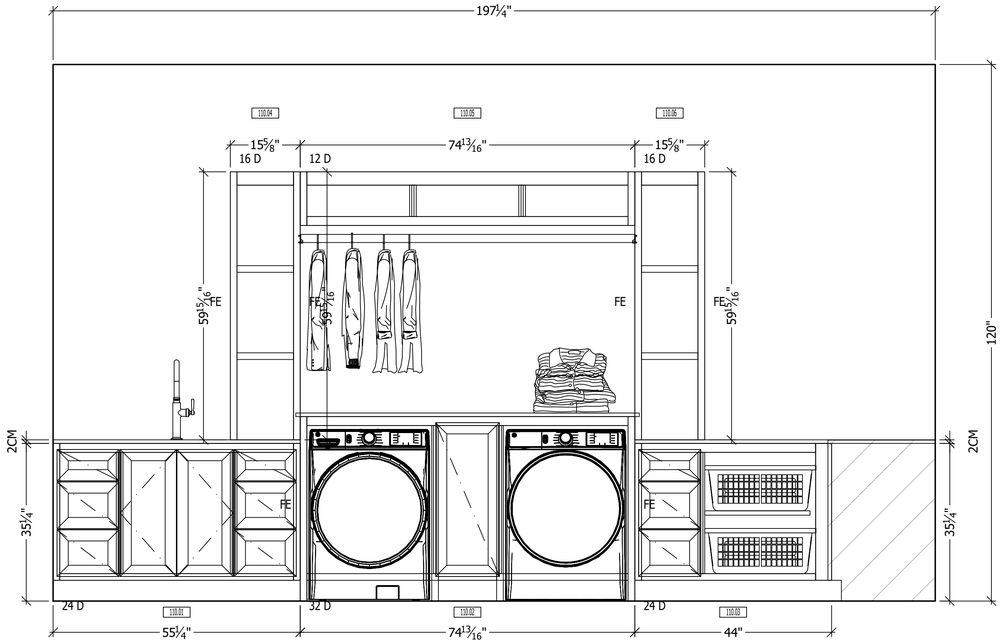


1 ELV 110 UTILITY

Sheet Ref:A1-04

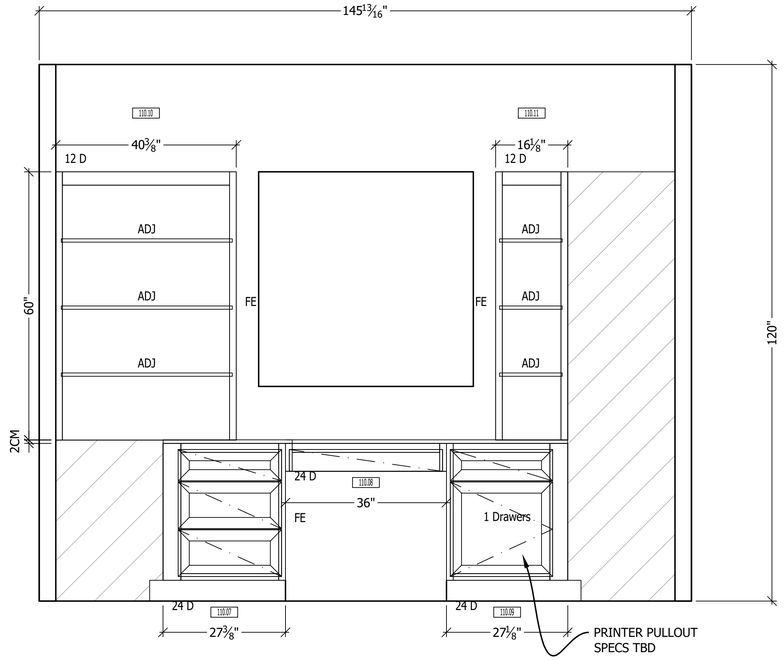


2 ELV 110 UTILITY

Sheet Ref:A1-04

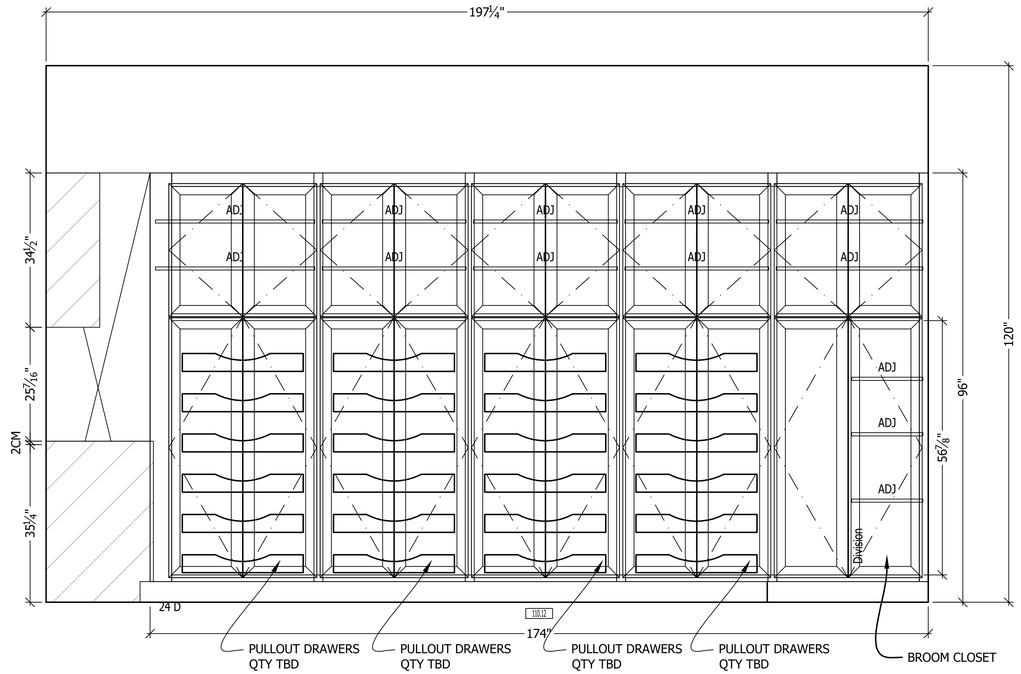

3 ELV 110 UTILITY

Sheet Ref:A1-04

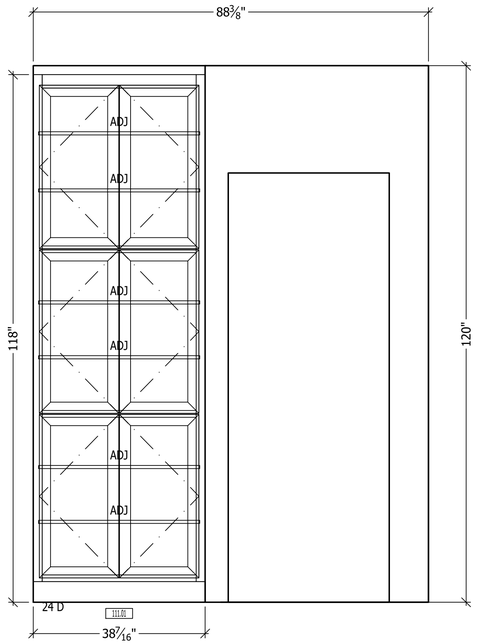

4 ELV 111 MUD ROOM

Sheet Ref:A1-04


TAMU

Project Title: Sheen Family
Project Number: **26-020**
Project Address: 4364 Sendera Ct College Station, Tx.77845
Project Phone:
Project Fax:
Project E-Mail:
Contractor:
Sheet Title:

REVISIONS:


No.	Date:	By:	Description:
1			
2			
3			
4			
5			
6			
7			
8			

Scale	3/4" = 1'
Date Issued	10.22.2026
Sheet Number	A2-04

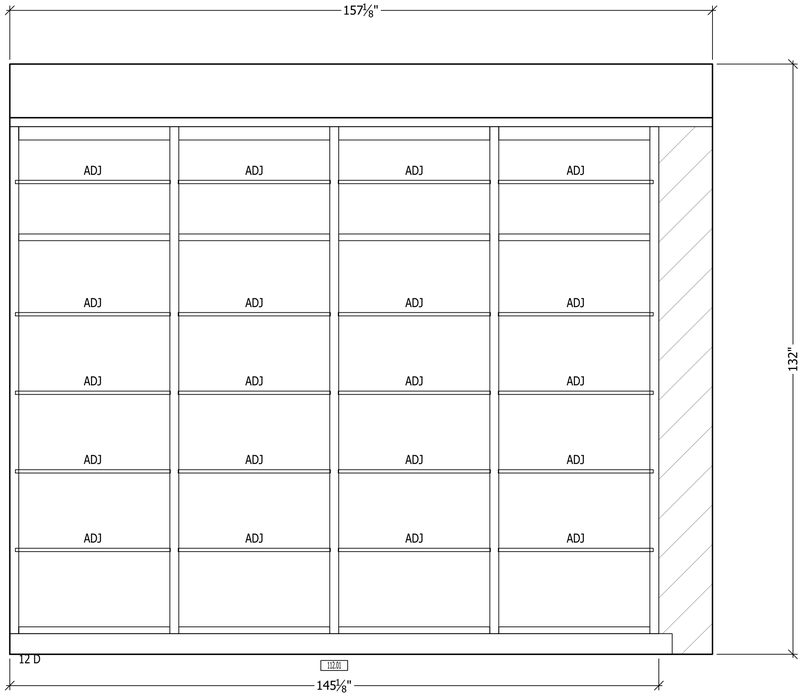

1 ELV 112 LIBRARY

Sheet Ref:A1-05

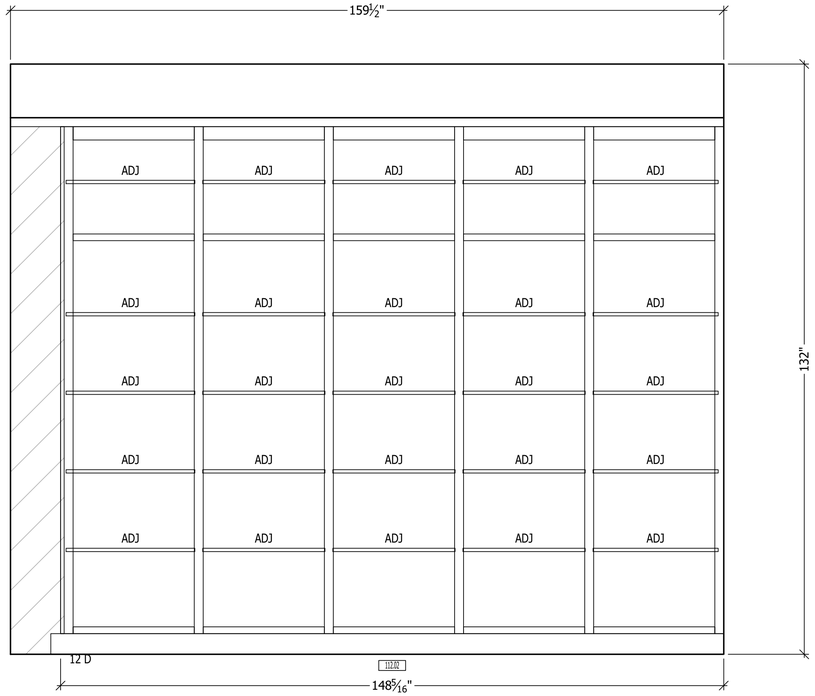

1 ELV 112 LIBRARY

Sheet Ref: A1-05

CUTTING EDGE CABINET DESIGN

TEXAS A&M UNIVERSITY 1876

TAMU

Project Title: Sheen Family
Project Number: **26-020**
Project Address: 4364 Sendera Ct College Station, Tx.77845
Project Phone:
Project Fax:
Project E-Mail:
Contractor:
Sheet Title:

REVISIONS:

No.	Date:	By:	Description:
1			
2			
3			
4			
5			
6			
7			
8			

Scale	3/4" = 1'
Date Issued	10.22.2026
Sheet Number	A2-05