CABINET SCHEDULE

	LOCATION	CABINET STYLE	DOOR STYLE	FINISH	DRAWER GUIDES	HINGES	COUNTERTOPS
103	STUDY	FACE FRAME INSET DOOR	TBD	PG	TANDEM SOFT CLOSE	EURO SOFT CLOSE	2CM 1.5 EDGE UNO
107	BUTLERS PANTRY	FACE FRAME INSET DOOR	TBD	PG	TANDEM SOFT CLOSE	EURO SOFT CLOSE	2CM 1.5 EDGE UNO
108	SCULLERY	FACE FRAME INSET DOOR	TBD	PG	TANDEM SOFT CLOSE	EURO SOFT CLOSE	2CM 1.5 EDGE UNO
109	KITCHEN	FACE FRAME INSET DOOR	TBD	PG	TANDEM SOFT CLOSE	EURO SOFT CLOSE	2CM 1.5 EDGE UNO
111	LAUNDRY	FACE FRAME INSET DOOR	TBD	PG	TANDEM SOFT CLOSE	EURO SOFT CLOSE	2CM 1.5 EDGE UNO
118	HIS BATH	FACE FRAME INSET DOOR	TBD	PG	TANDEM SOFT CLOSE	EURO SOFT CLOSE	2CM 1.5 EDGE UNO
119	HIS CLOSET	FACE FRAME INSET DOOR	TBD	PG	TANDEM SOFT CLOSE	EURO SOFT CLOSE	2CM 1.5 EDGE UNO
120	HER BATH	FACE FRAME INSET DOOR	TBD	PG	TANDEM SOFT CLOSE	EURO SOFT CLOSE	2CM 1.5 EDGE UNO
121	W.C.	FACE FRAME INSET DOOR	TBD	PG	TANDEM SOFT CLOSE	EURO SOFT CLOSE	2CM 1.5 EDGE UNO
122	HER CLOSET	FACE FRAME INSET DOOR	TBD	PG	TANDEM SOFT CLOSE	EURO SOFT CLOSE	2CM 1.5 EDGE UNO
203	BATH	FACE FRAME INSET DOOR	TBD	PG	TANDEM SOFT CLOSE	EURO SOFT CLOSE	2CM 1.5 EDGE UNO
204	CLOSET	FACE FRAME INSET DOOR	TBD	PG	TANDEM SOFT CLOSE	EURO SOFT CLOSE	2CM 1.5 EDGE UNO
205	LAUNDRY	FACE FRAME INSET DOOR	TBD	PG	TANDEM SOFT CLOSE	EURO SOFT CLOSE	2CM 1.5 EDGE UNO
207	BATH	FACE FRAME INSET DOOR	TBD	PG	TANDEM SOFT CLOSE	EURO SOFT CLOSE	2CM 1.5 EDGE UNO
208	CLOSET	FACE FRAME INSET DOOR	TBD	PG	TANDEM SOFT CLOSE	EURO SOFT CLOSE	2CM 1.5 EDGE UNO
209	OFFICE	FACE FRAME INSET DOOR	TBD	PG	TANDEM SOFT CLOSE	EURO SOFT CLOSE	2CM 1.5 EDGE UNO
210	CLOSET	FACE FRAME INSET DOOR	TBD	PG	TANDEM SOFT CLOSE	EURO SOFT CLOSE	2CM 1.5 EDGE UNO

APPLIANCE SCHEDULE

	LOCATION	MODEL #	DESCRIPTION	PANEL SIZE

ARCHITECT
GordonPartners
4900 Woodway Dr., Suite 1125
Houston, Tx. 77056

GENERAL CONTRACTOR
Renaudin Builders
1616 Voss Rd Ste 700
Houston, Tx. 77057

FABRICATION / INSTALLATION
N/A


TAMU


Project Title: 26-004 Horne residence
Project Number: **26-004**
Project Address: 6127 Sugar Hill Dr. Houston, Tx. 77057
Project Phone: Project Fax:
Project E-Mail:
Contractor: **Renaudin Builders**
Sheet Title:

REVISIONS:

No.	Date:	By:	Description:
1			
2			
3			
4			
5			
6			
7			
8			

Scale	9/128" = 1'
Date Issued	9.24.2026
Sheet Number	COVER

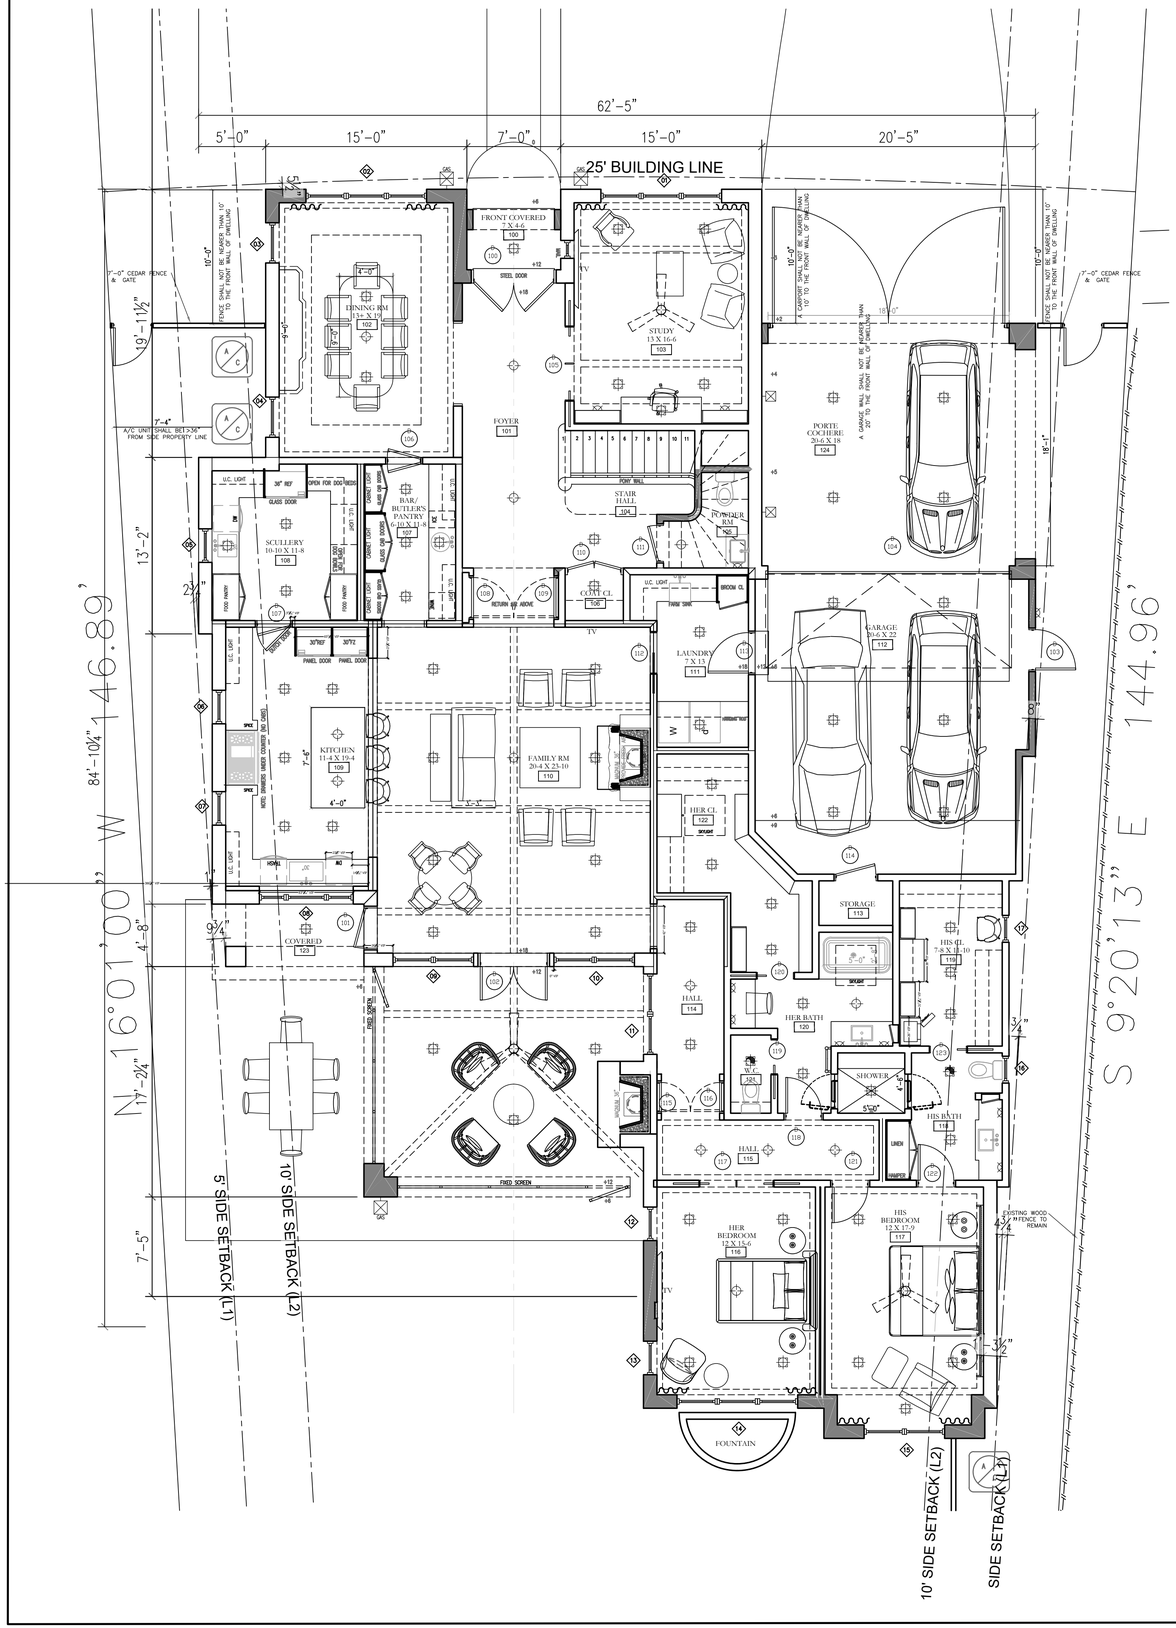

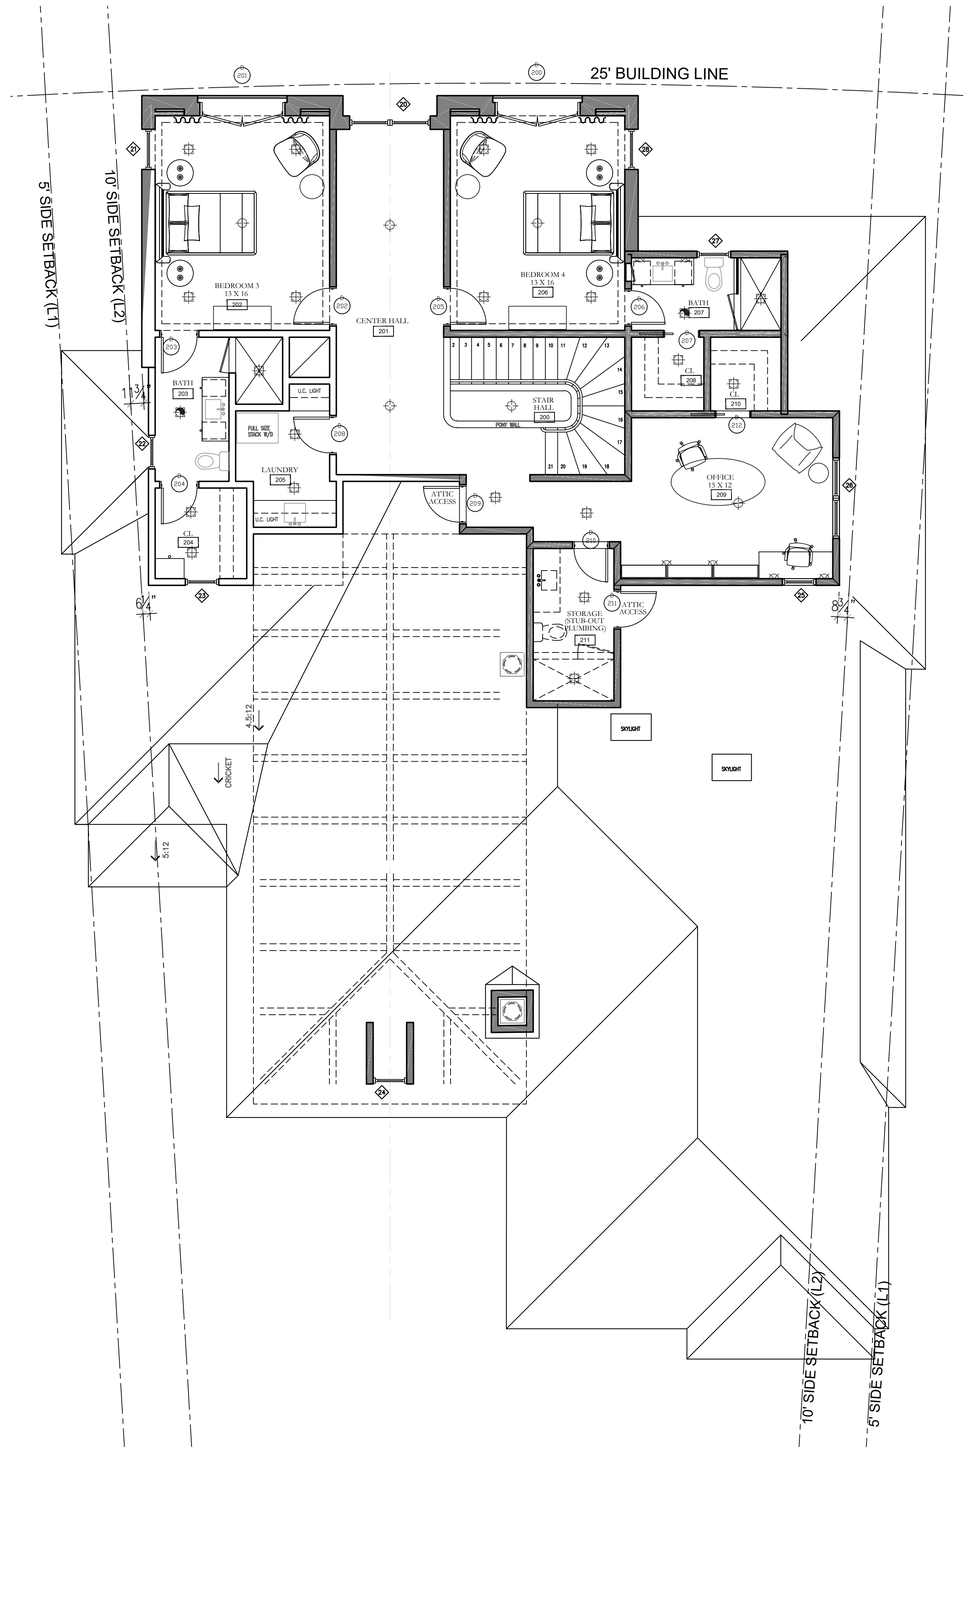

TAMU

26-004 Horne residence

26-004


6127 Sugar Hill Dr. Houston, Tx. 77057

Project Title:
Project Number:
Project Address:
Project Phone:
Project Fax:
Project E-Mail:
Contractor: **Renaudin Builders**
Sheet Title:

REVISIONS:


No.	Date:	By:	Description:
1			
2			
3			
4			
5			
6			
7			
8			

Scale	3/16" = 1'
Date Issued	9.24.2026
Sheet Number	PLAN

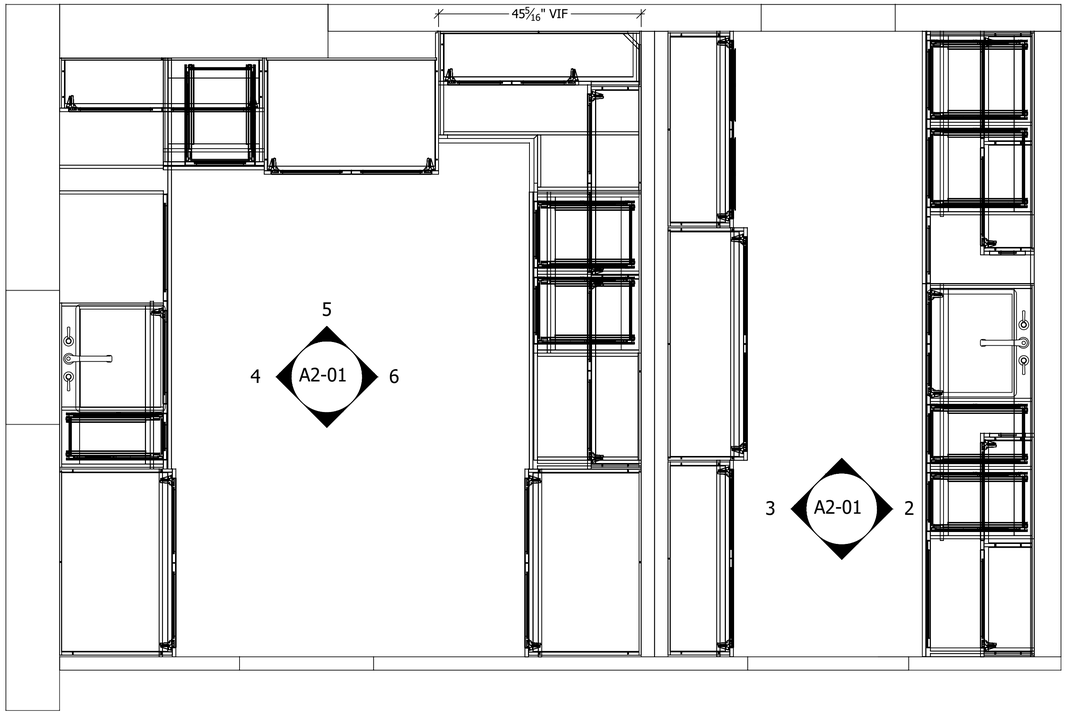


2 PLAN 108 SCULLERY / 107 BAR_BUTLERS PANTRY

Sheet Ref: PLAN

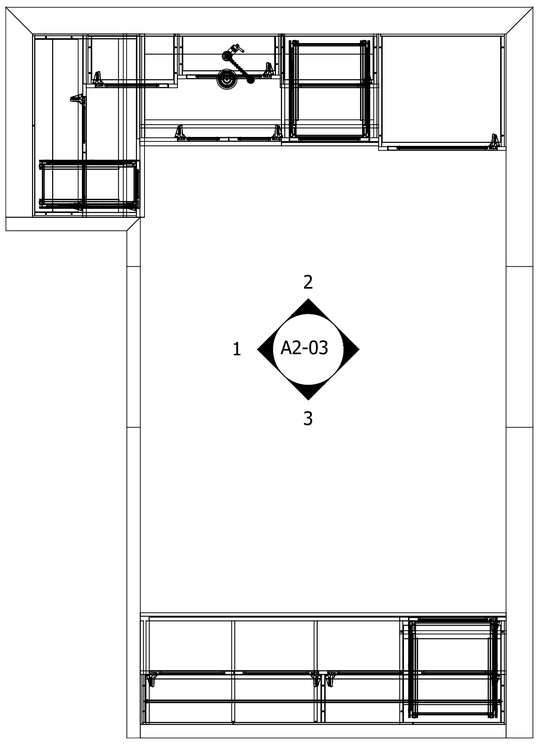

4 PLAN LAUNDRY 111

Sheet Ref: PLAN

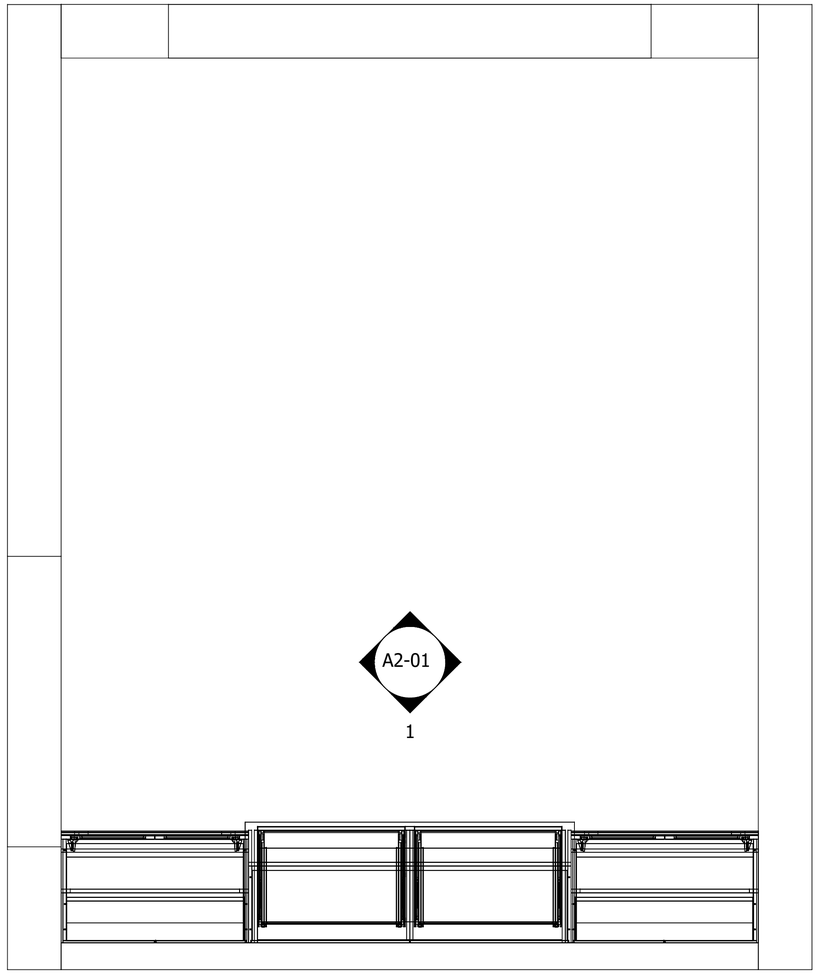

3 PLAN STUDY 103

Sheet Ref: PLAN

CUTTING EDGE CABINET DESIGN

TEXAS A&M UNIVERSITY 1876


TAMU

Project Title: 26-004 Horne residence
Project Number: **26-004**
Project Address: 6127 Sugar Hill Dr. Houston, Tx. 77057
Project Phone: Project Fax:
Project E-Mail:
Contractor: **Renaudin Builders**
Sheet Title:

REVISIONS:

No.	Date:	By:	Description:
1			
2			
3			
4			
5			
6			
7			
8			

Scale	3/4" = 1'
Date Issued	9.24.2026
Sheet Number	A1-01

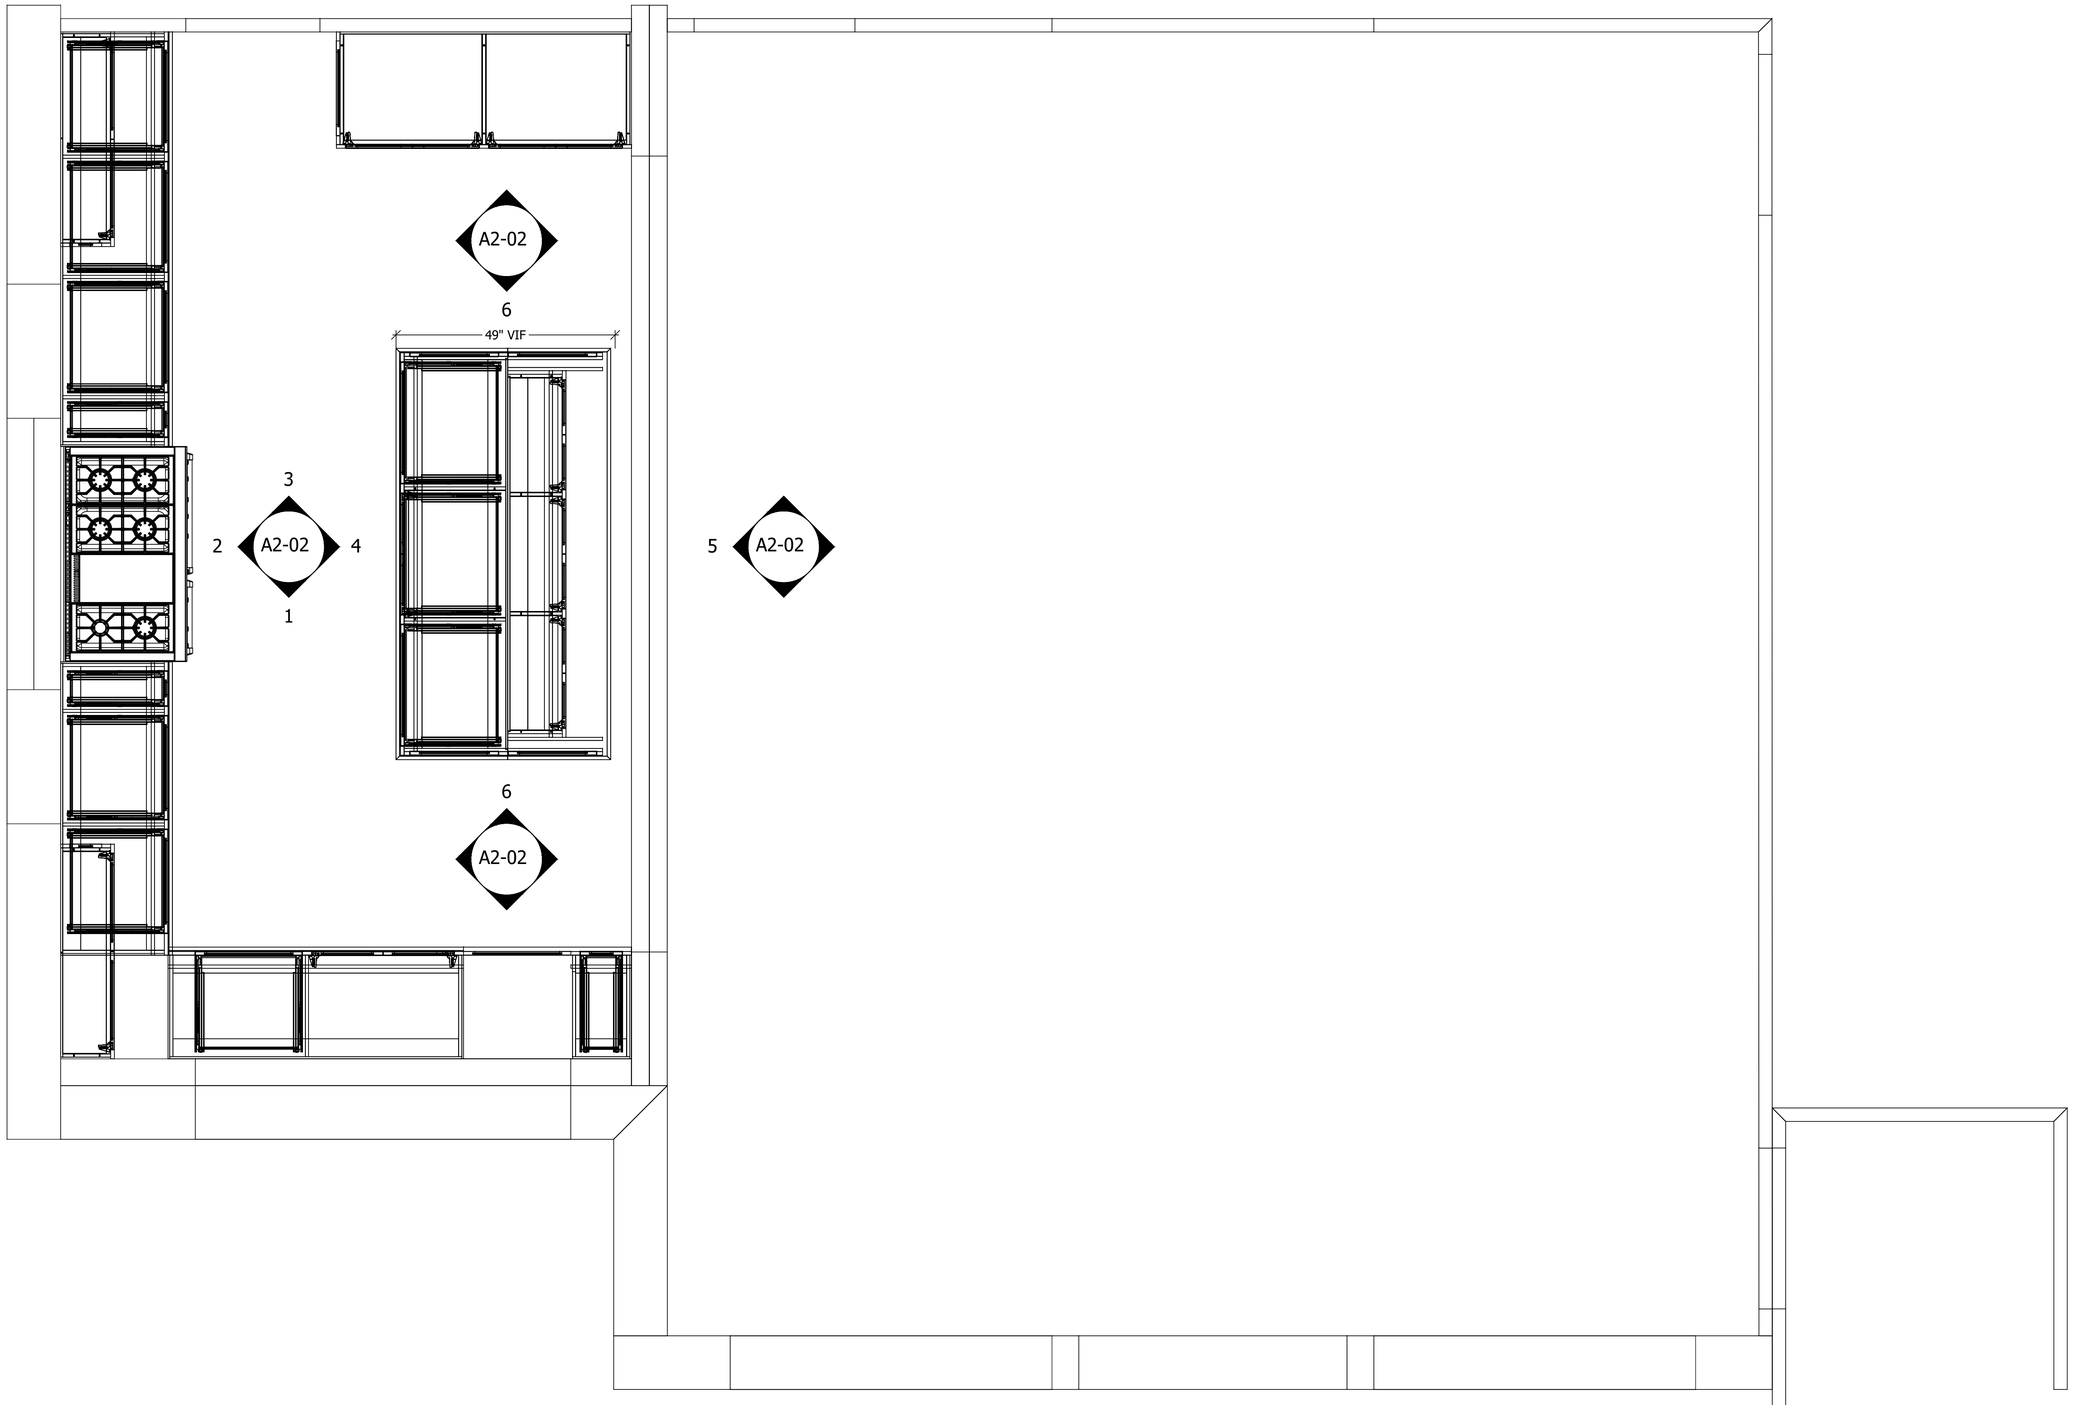

1 PLAN KITCHEN 109

Sheet Ref: PLAN


TAMU

Project Title: 26-004 Horne residence
Project Number: **26-004**
Project Address: 6127 Sugar Hill Dr. Houston, Tx. 77057
Project Phone:
Project Fax:
Project E-Mail:
Contractor: **Renaudin Builders**
Sheet Title:

REVISIONS:

No.	Date:	By:	Description:
1			
2			
3			
4			
5			
6			
7			
8			

Scale	3/4" = 1'
Date Issued	9.24.2026
Sheet Number	A1-02

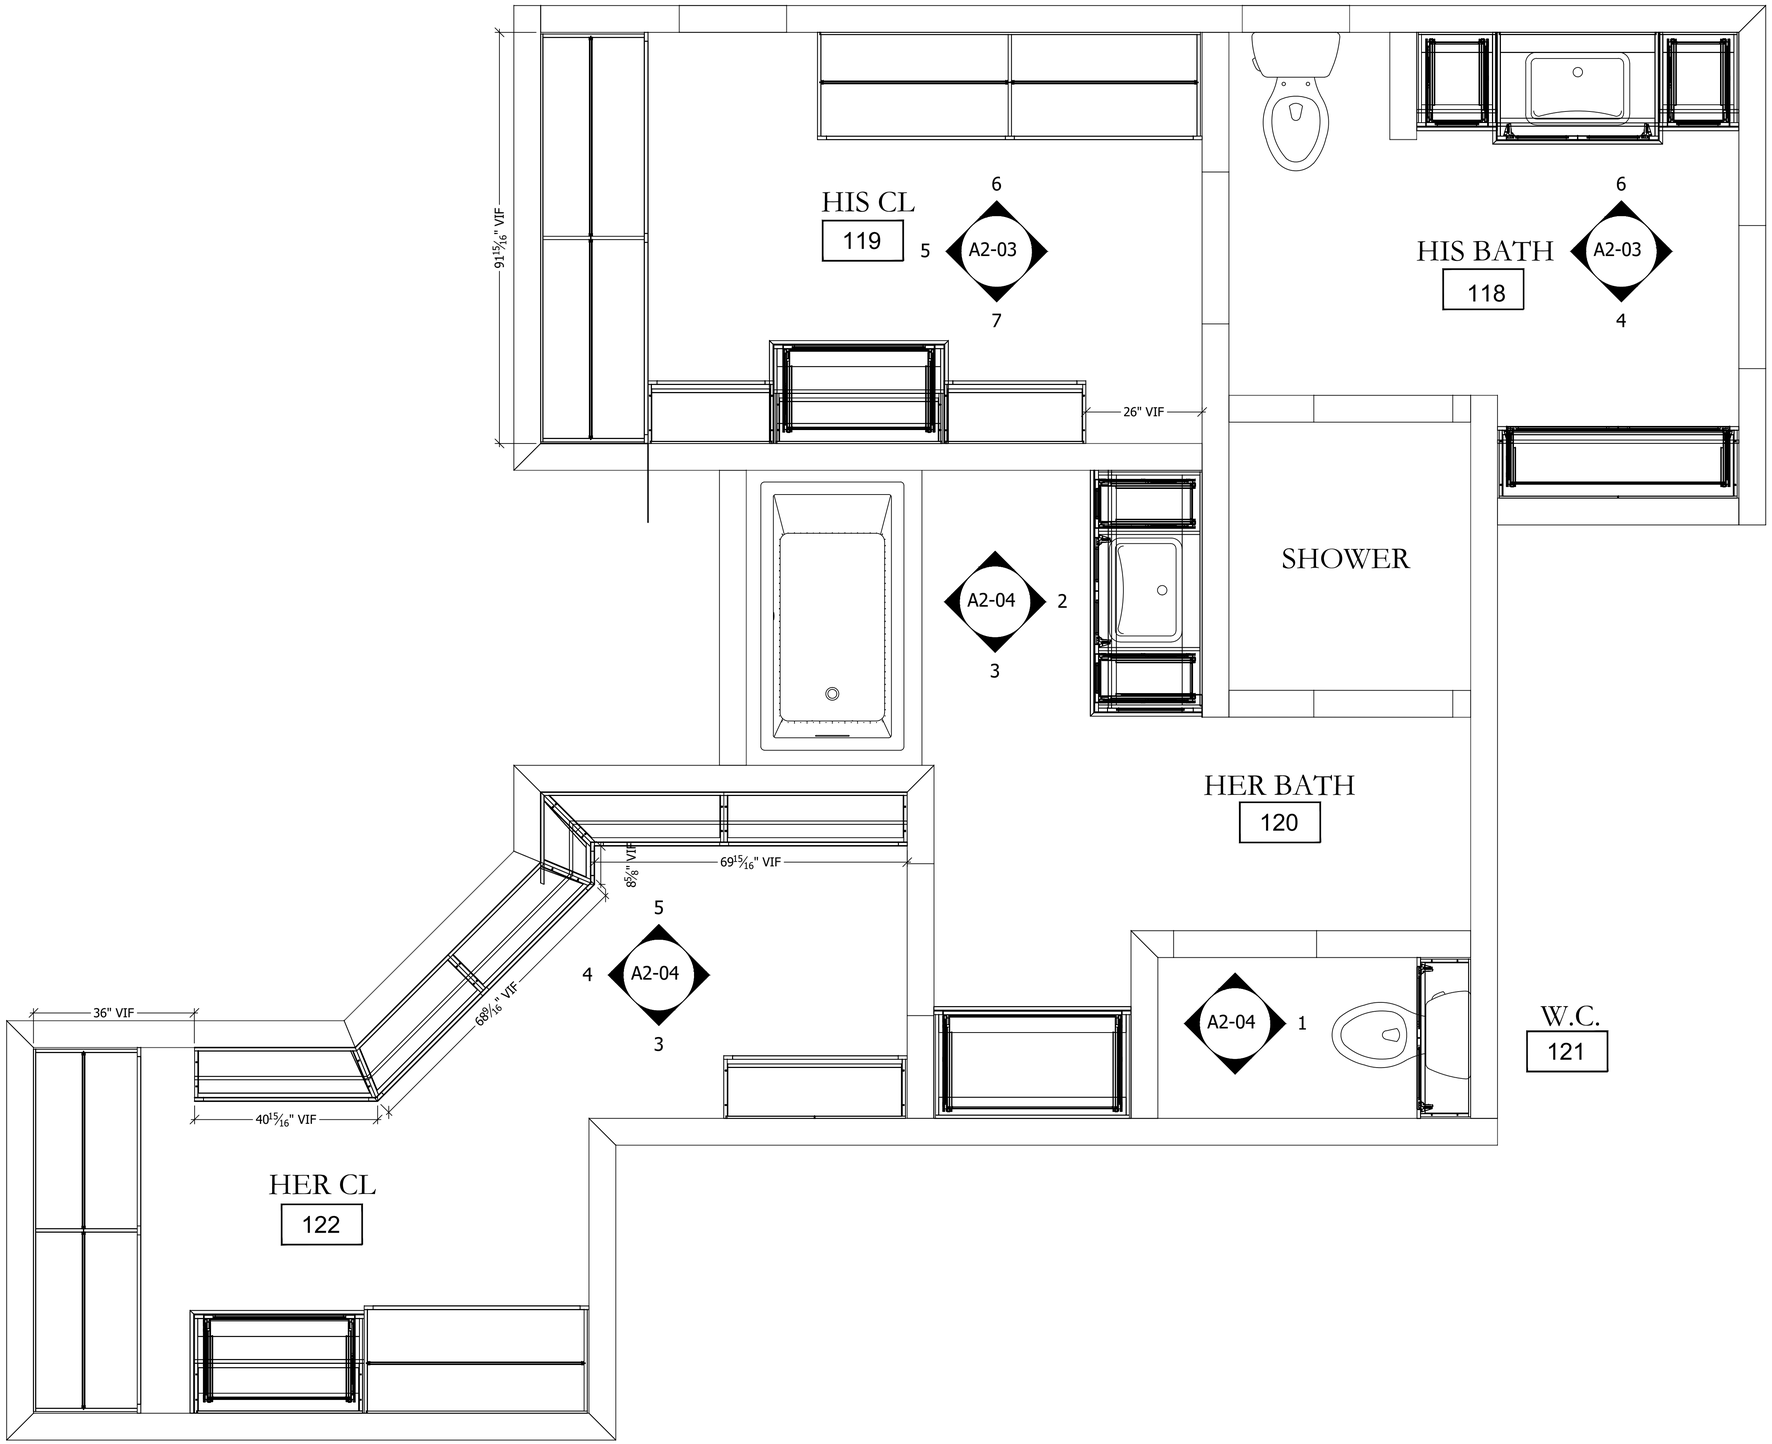

5 PLAN HIS BATH 118, HIS CLOSET 119, HER BATH 120,W.C. 121,HER CLOSET 122

Sheet Ref: PLAN

CUTTING EDGE CABINET DESIGN


TAMU

Project Title: 26-004 Horne residence
Project Number: **26-004**
Project Address: 6127 Sugar Hill Dr. Houston, Tx. 77057
Project Phone:
Project Fax:
Project E-Mail:
Contractor: **Renaudin Builders**
Sheet Title:

REVISIONS:


No.	Date:	By:	Description:
1			
2			
3			
4			
5			
6			
7			
8			

Scale	3/4" = 1'
Date Issued	9.24.2026
Sheet Number	A1-03

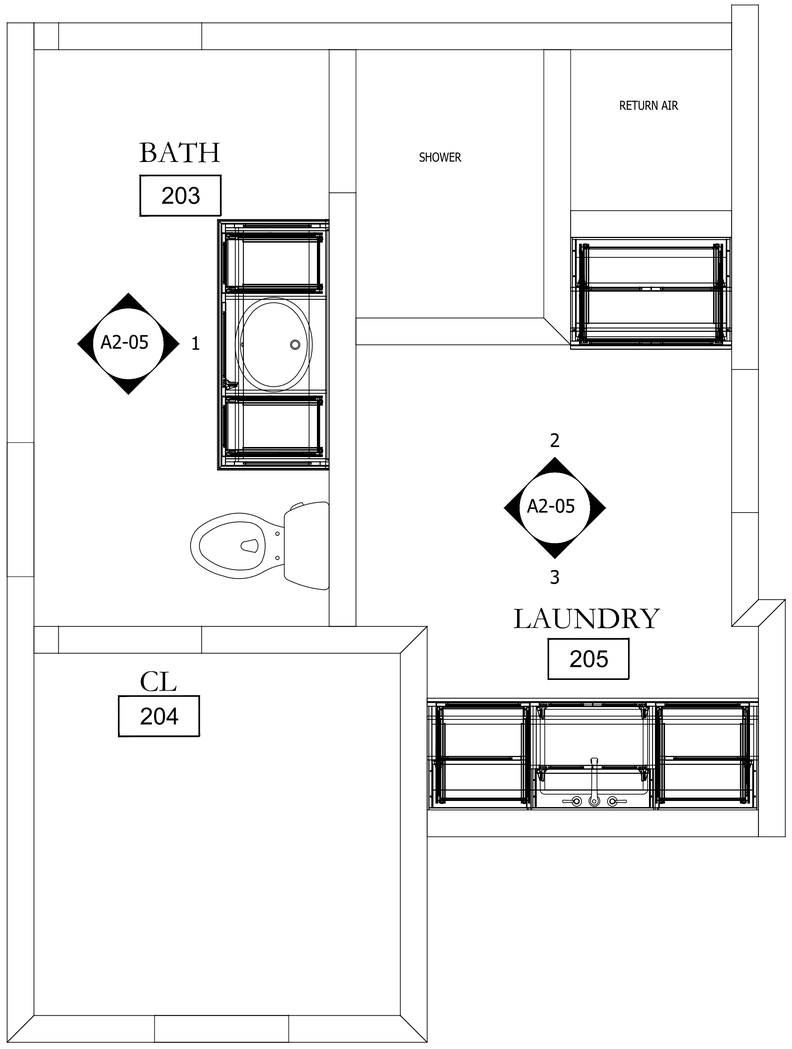


6 PLAN 203 BATH / 205 LAUNDRY

Sheet Ref: PLAN

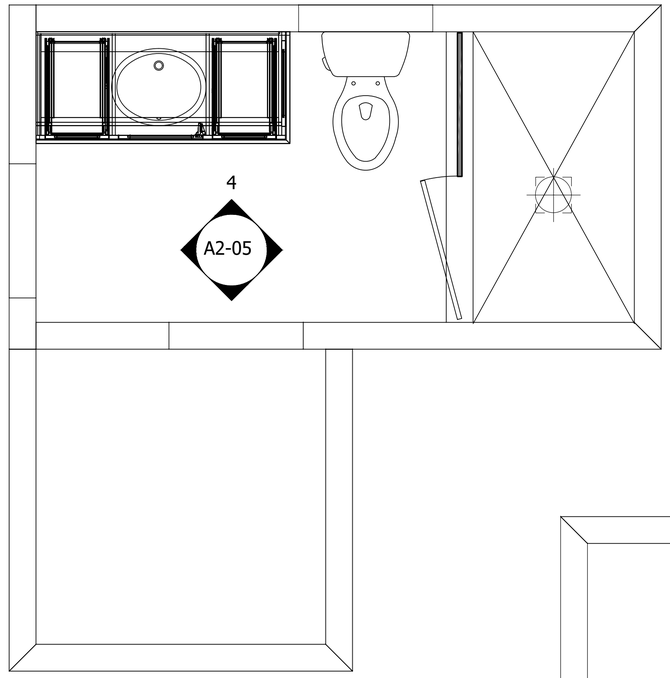

7 PLAN 207 BATH

Sheet Ref: PLAN

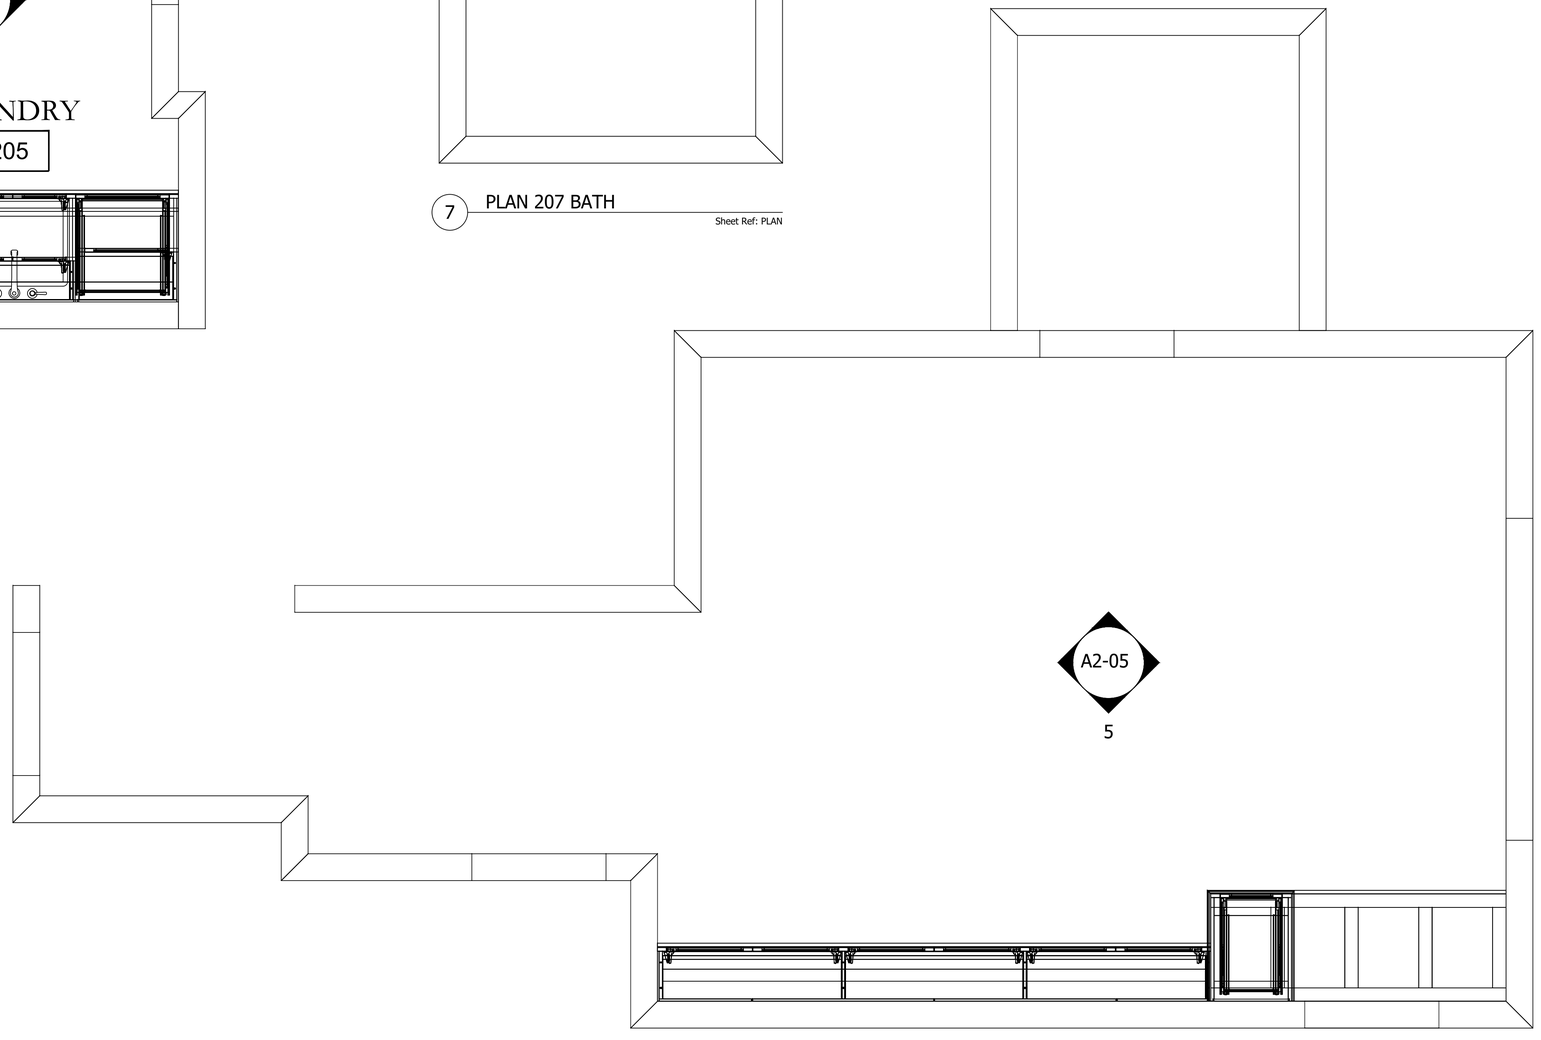

8 PLAN OFFICE 209, CL 210

Sheet Ref: PLAN

CUTTING EDGE CABINET DESIGN

TEXAS A&M UNIVERSITY 1876


TAMU

Project Title: 26-004 Horne residence
Project Number: **26-004**
Project Address: 6127 Sugar Hill Dr. Houston, Tx. 77057
Project Phone: Project Fax:
Project E-Mail:
Contractor: **Renaudin Builders**
Sheet Title:

REVISIONS:


No.	Date:	By:	Description:
1			
2			
3			
4			
5			
6			
7			
8			

Scale	3/4" = 1'
Date Issued	9.24.2026
Sheet Number	A1-04

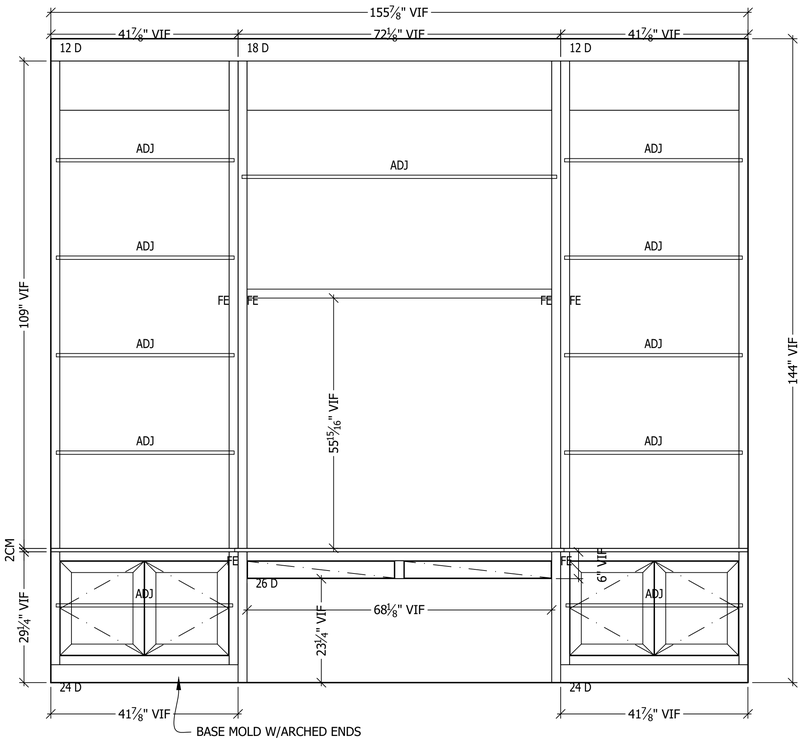


1 ELV 103 STUDY

Sheet Ref: A1-01

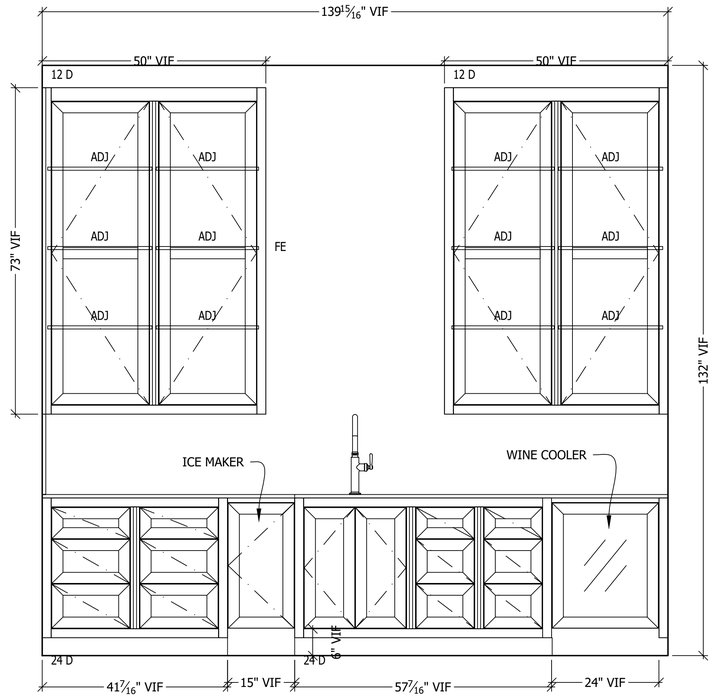


2 ELV 107 BAR/BUTLERS PANTRY

Sheet Ref: A1-01

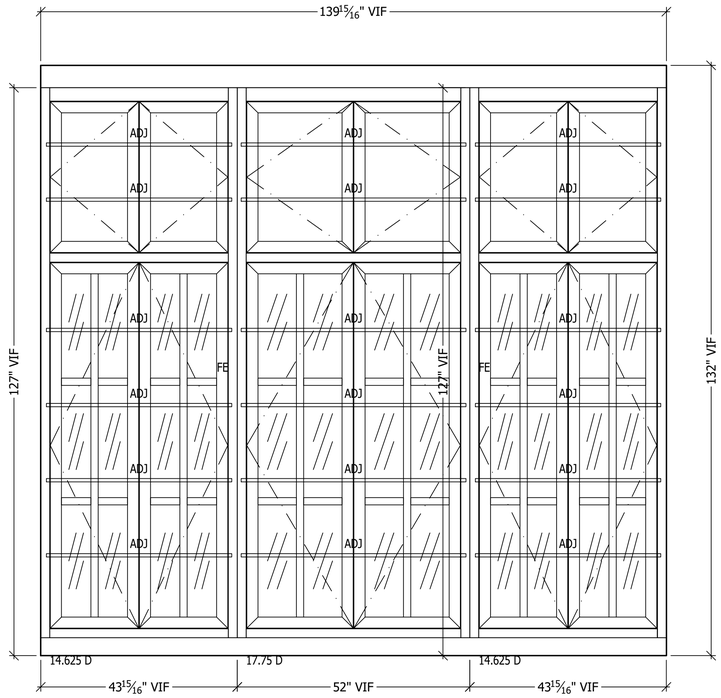


3 ELV 107 BAR/BUTLERS PANTRY

Sheet Ref: A1-01

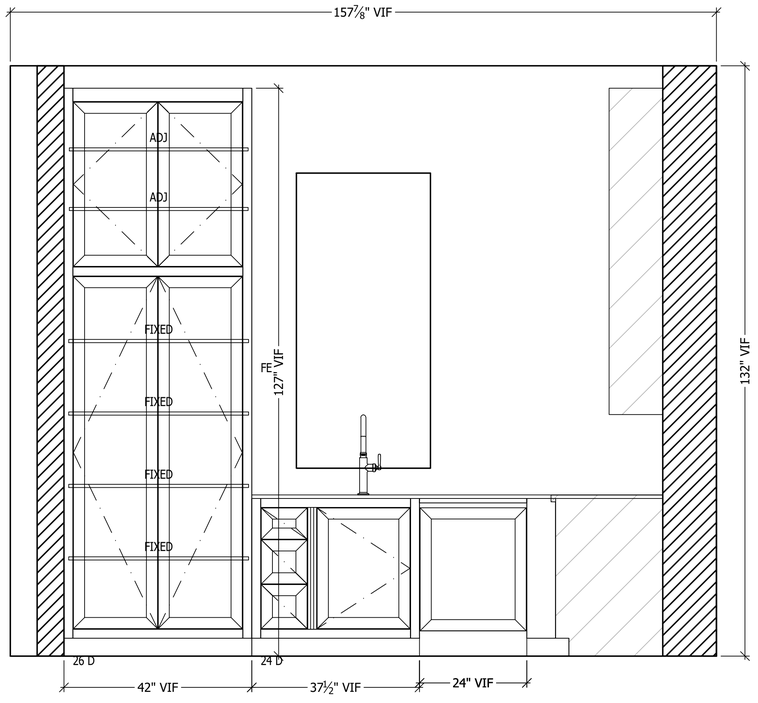


4 ELV 108 SCULLERY

Sheet Ref: A1-01

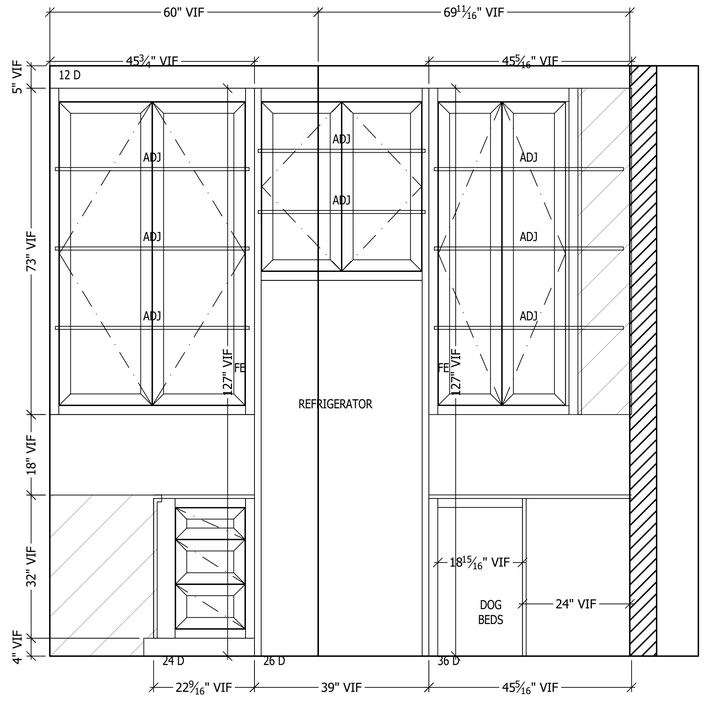

5 ELV 108 SCULLERY

Sheet Ref: A1-01

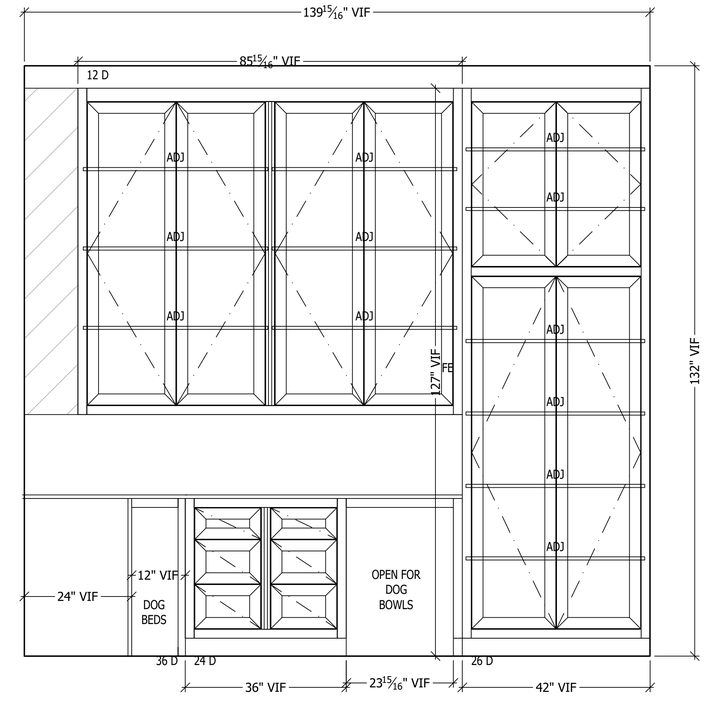

6 ELV 108 SCULLERY

Sheet Ref: A1-01


TAMU

Project Title: 26-004 Horne residence
Project Number: **26-004**
Project Address: 6127 Sugar Hill Dr. Houston, Tx. 77057
Project Phone: Project Fax:
Project E-Mail:
Contractor: **Renaudin Builders**
Sheet Title:

REVISIONS:


No.	Date:	By:	Description:
1			
2			
3			
4			
5			
6			
7			
8			

Scale	3/4" = 1'
Date Issued	9.24.2026
Sheet Number	A2-01

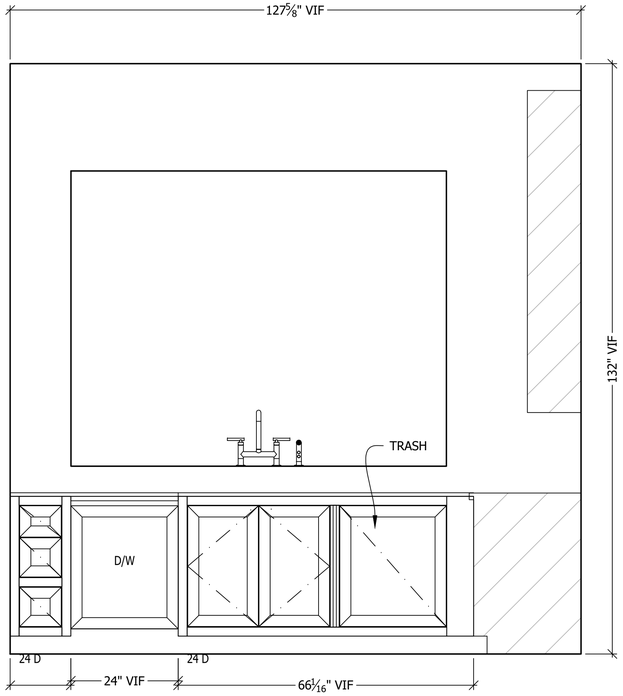


1 ELV 109 KITCHEN

Sheet Ref: A1-02

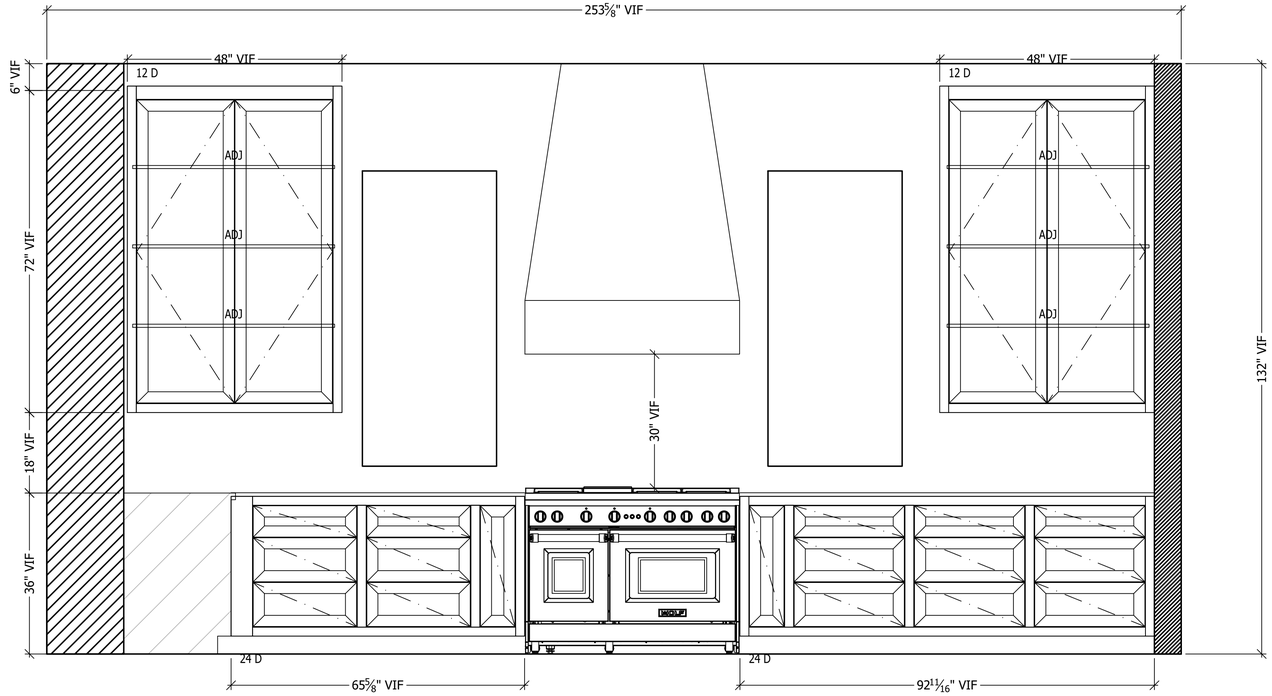


2 ELV 109 KITCHEN

Sheet Ref: A1-02

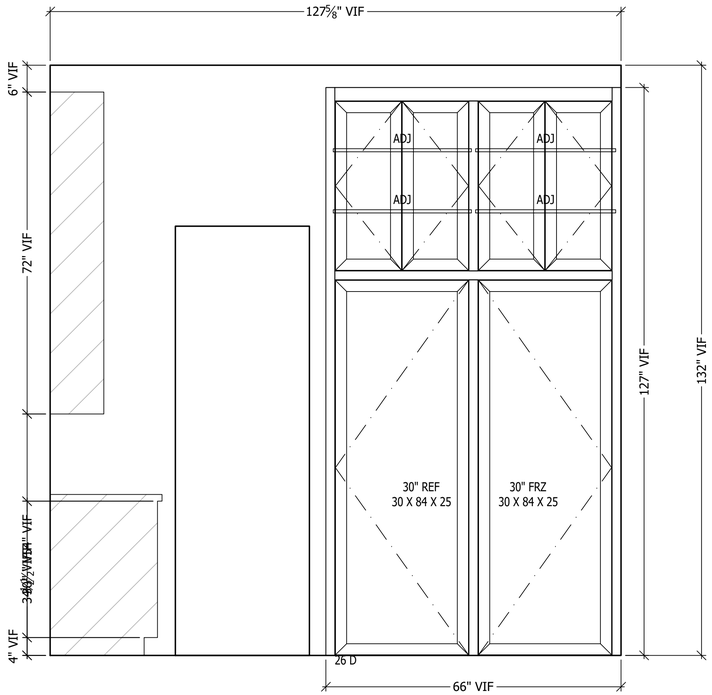


3 ELV 109 KITCHEN

Sheet Ref: A1-02

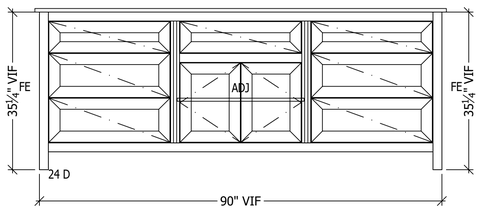


4 ELV 109 KITCHEN

Sheet Ref: A1-02

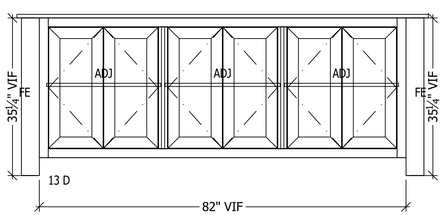

5 ELV 109 KITCHEN

Sheet Ref: A1-02

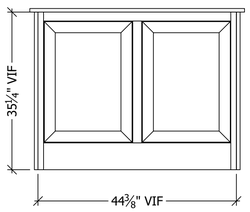

6 ELV 109 KITCHEN

Sheet Ref: A1-02

CUTTING EDGE CABINET DESIGN

TEXAS A&M UNIVERSITY 1876

TAMU

Project Title: 26-004 Horne residence

Project Number: **26-004**

Project Address: 6127 Sugar Hill Dr. Houston, Tx. 77057

Project Phone: Project Fax:

Project E-Mail:


Contractor: **Renaudin Builders**

Sheet Title:


REVISIONS:

No.	Date:	By:	Description:
1			
2			
3			
4			
5			
6			
7			
8			


Scale	3/4" = 1'
Date Issued	9.24.2026
Sheet Number	A2-02

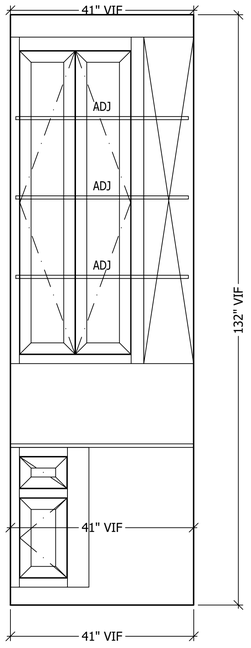


1 ELV 111 LAUNDRY
Sheet Ref: A1-01

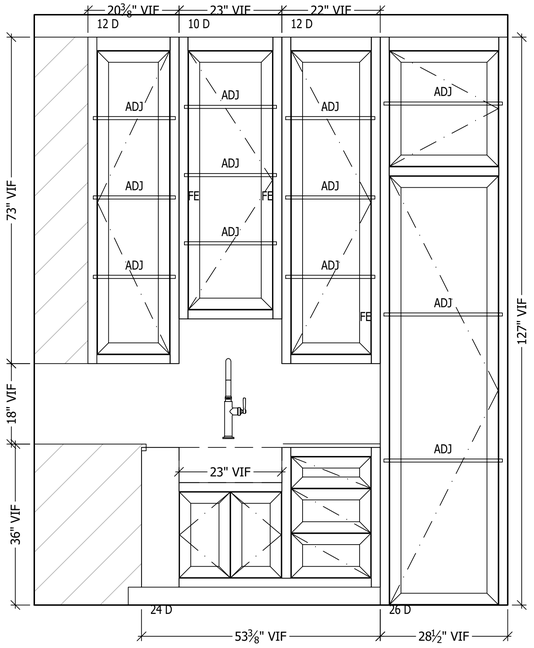


2 ELV 111 LAUNDRY
Sheet Ref: A1-01

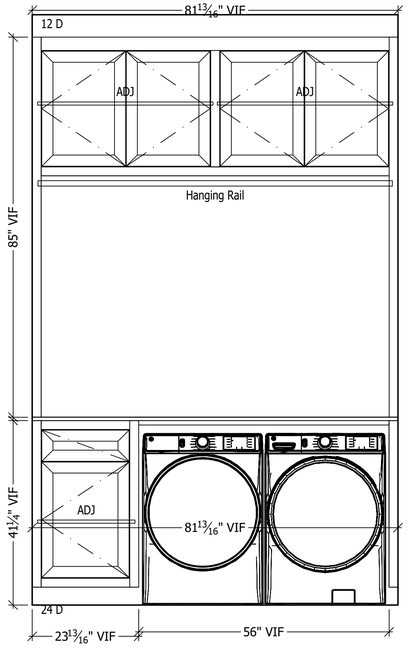


3 ELV 111 LAUNDRY
Sheet Ref: A1-01

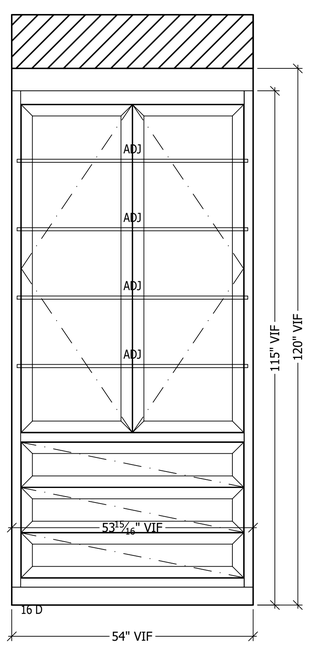


4 ELV 118 HIS BATH
Sheet Ref: A1-03

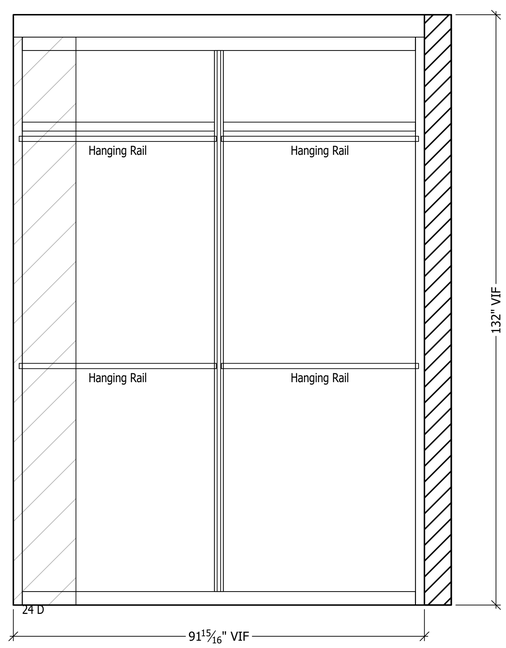

5 ELV 119 HIS CLOSET
Sheet Ref: A1-03

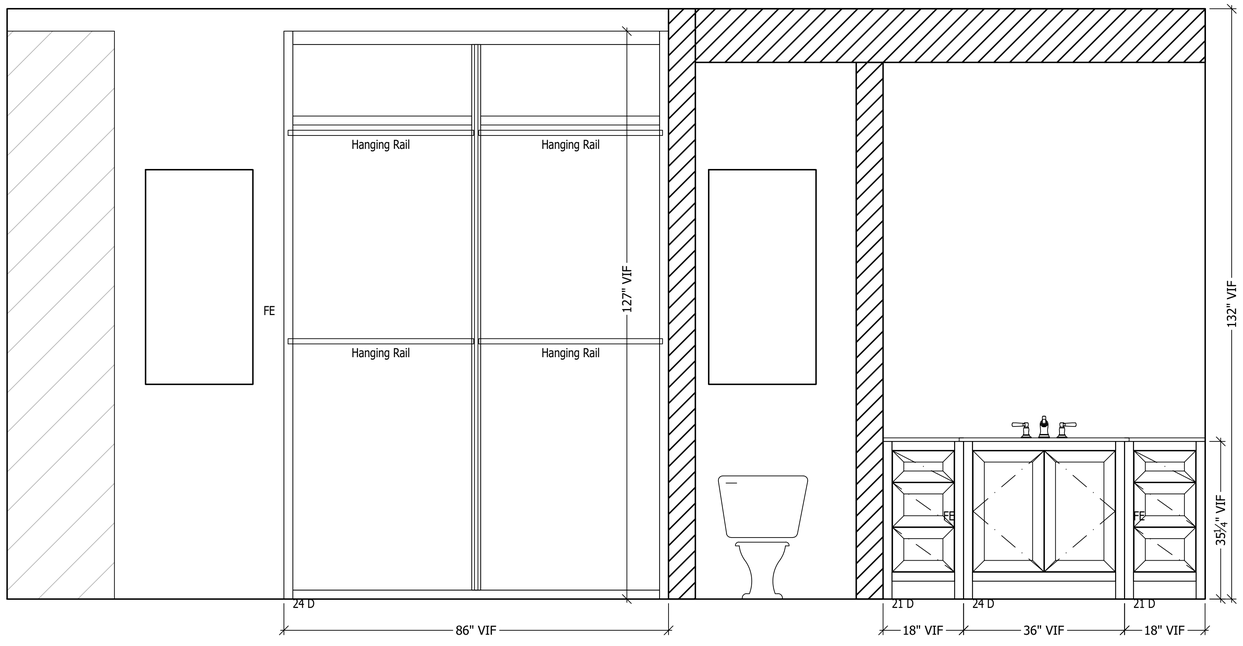

6 ELV 119 HIS CLOSET / 118 HIS BATH VANITY
Sheet Ref: A1-03

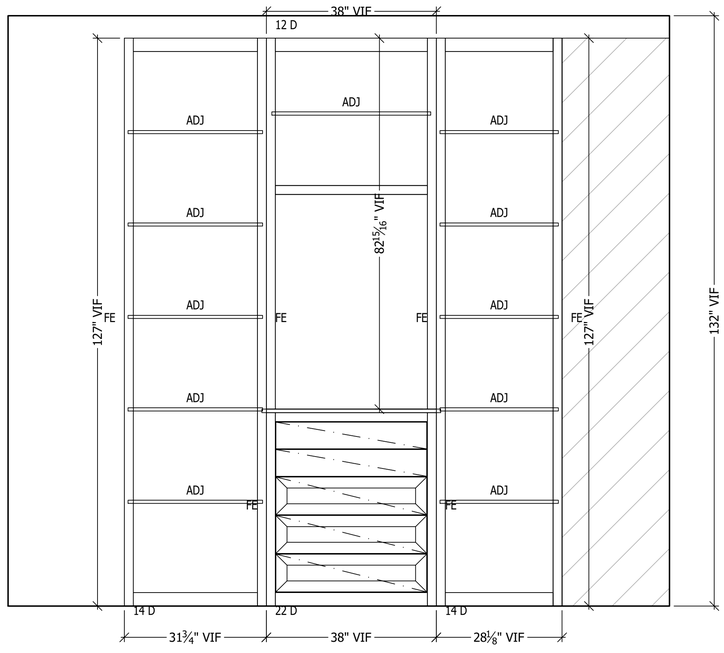

7 ELV 119 HIS CLOSET
Sheet Ref: A1-03

CUTTING EDGE CABINET DESIGN

TEXAS A&M UNIVERSITY 1876


TAMU

Project Title: 26-004 Horne residence
Project Number: **26-004**
Project Address: 6127 Sugar Hill Dr. Houston, Tx. 77057
Project Phone: Project Fax:
Project E-Mail:
Contractor: **Renaudin Builders**
Sheet Title:

REVISIONS:


No.	Date:	By:	Description:
1			
2			
3			
4			
5			
6			
7			
8			

Scale	3/4" = 1'
Date Issued	9.24.2026
Sheet Number	A2-03

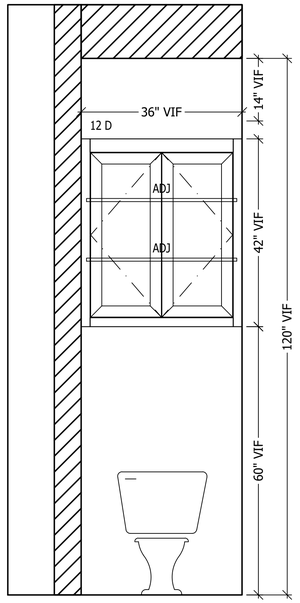


1 ELV 121 W.C.

Sheet Ref: A1-03

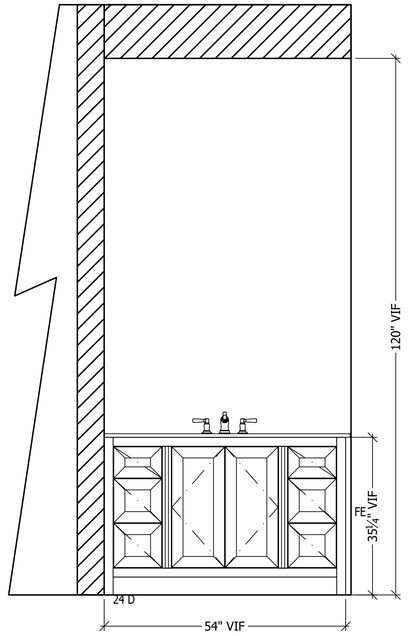


2 ELV 120 HER BATH

Sheet Ref: A1-03

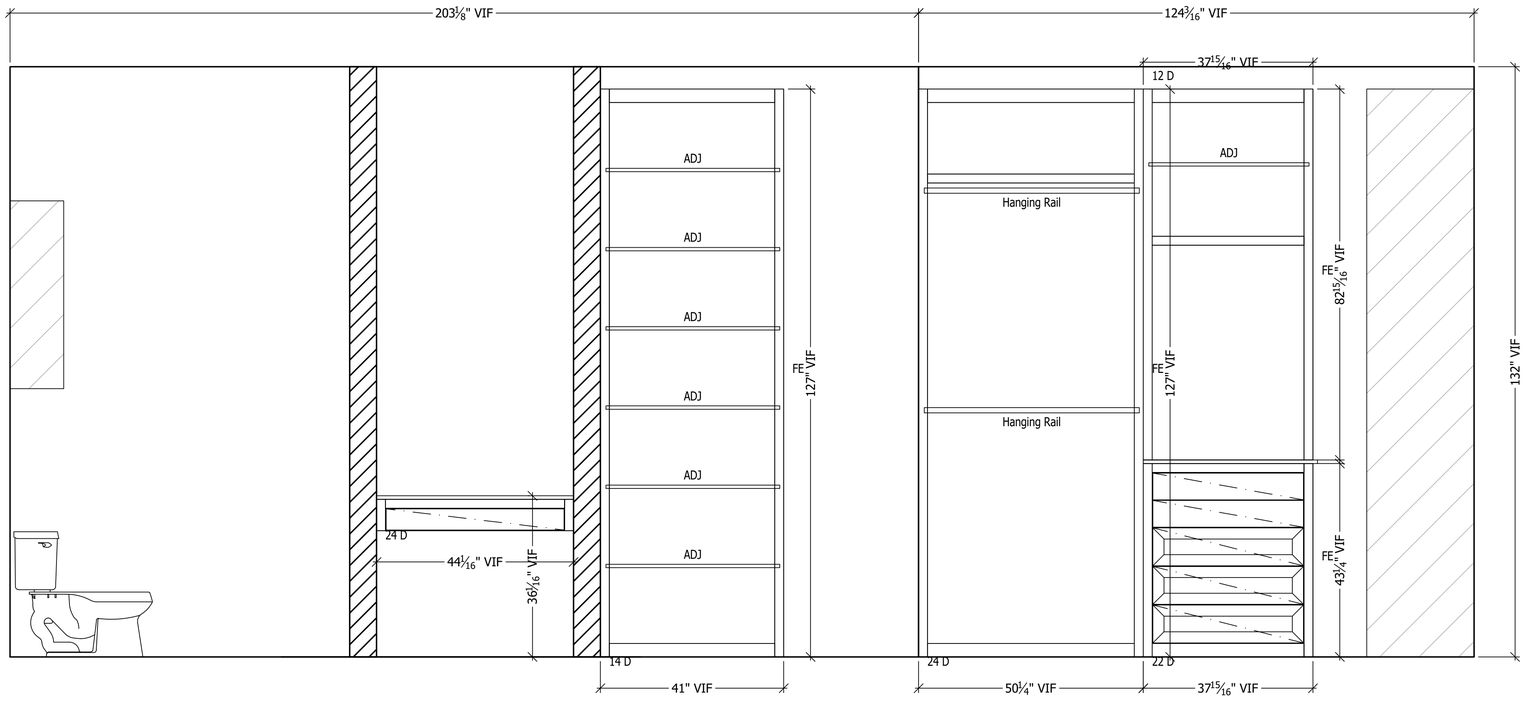


3 ELV 120 HER BATH / 122 HER CLOSET

Sheet Ref: A1-03

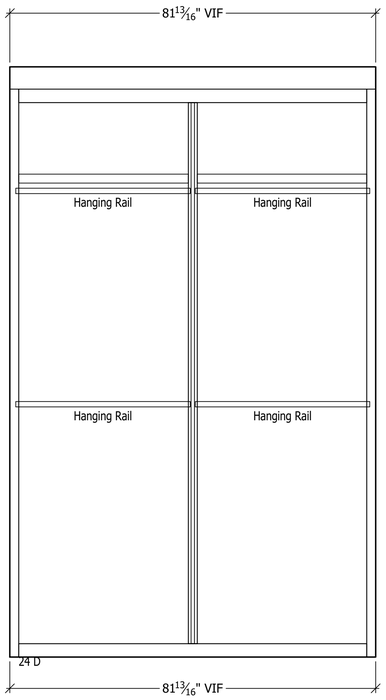

4 ELV 122 HER CLOSET

Sheet Ref:A1-03

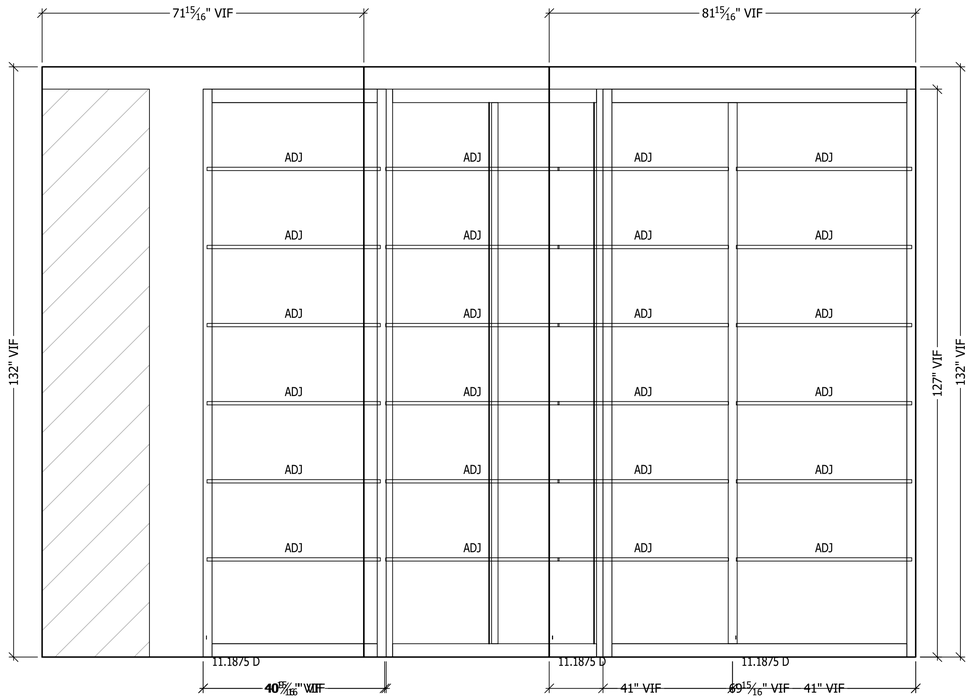

5 ELV 122 HER CLOSET

Sheet Ref: A1-03

CUTTING EDGE CABINET DESIGN

TEXAS A&M UNIVERSITY 1876


TAMU

Project Title: 26-004 Horne residence
Project Number: **26-004**
Project Address: 6127 Sugar Hill Dr. Houston, Tx. 77057
Project Phone: Project Fax:
Project E-Mail:
Contractor: **Renaudin Builders**
Sheet Title:

REVISIONS:


No.	Date:	By:	Description:
1			
2			
3			
4			
5			
6			
7			
8			

Scale	3/4" = 1'
Date Issued	9.24.2026
Sheet Number	A2-04

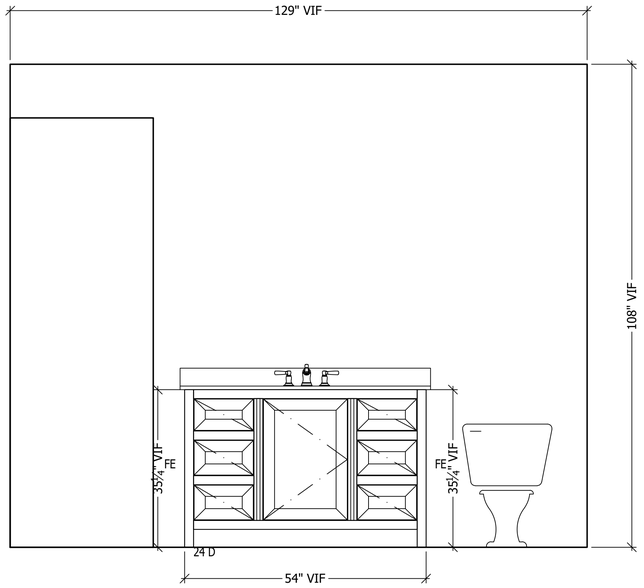


1 ELV 203 BATH

Sheet Ref: A1-04

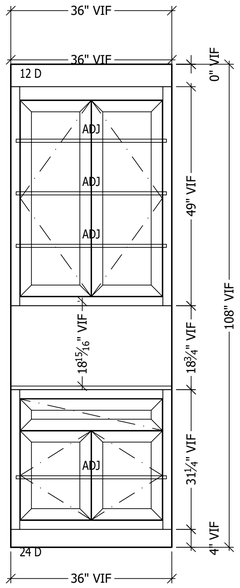


2 ELV 205 LAUNDRY

Sheet Ref: A1-04

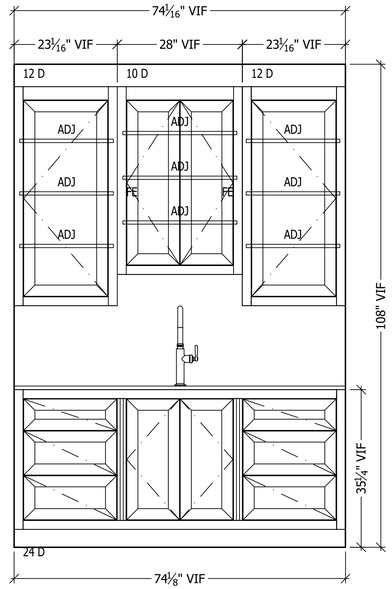


3 ELV 205 LAUNDRY

Sheet Ref: A1-04

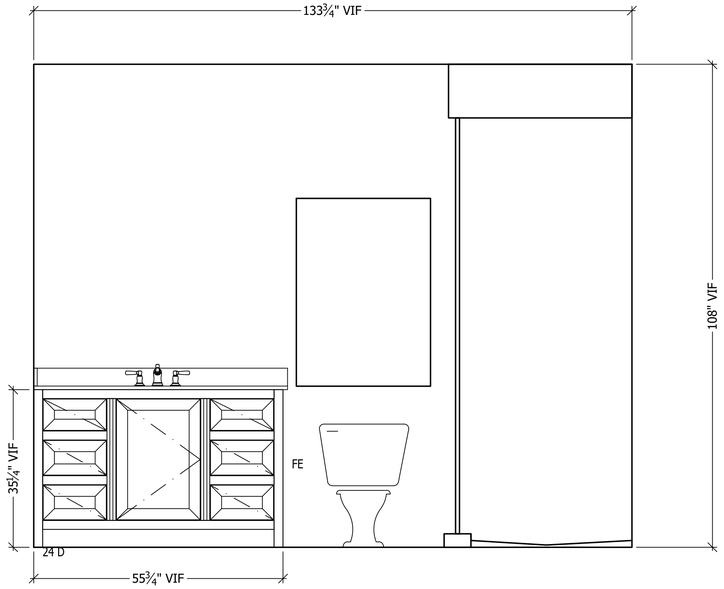

4 ELV 207 BATH

Sheet Ref: A1-04

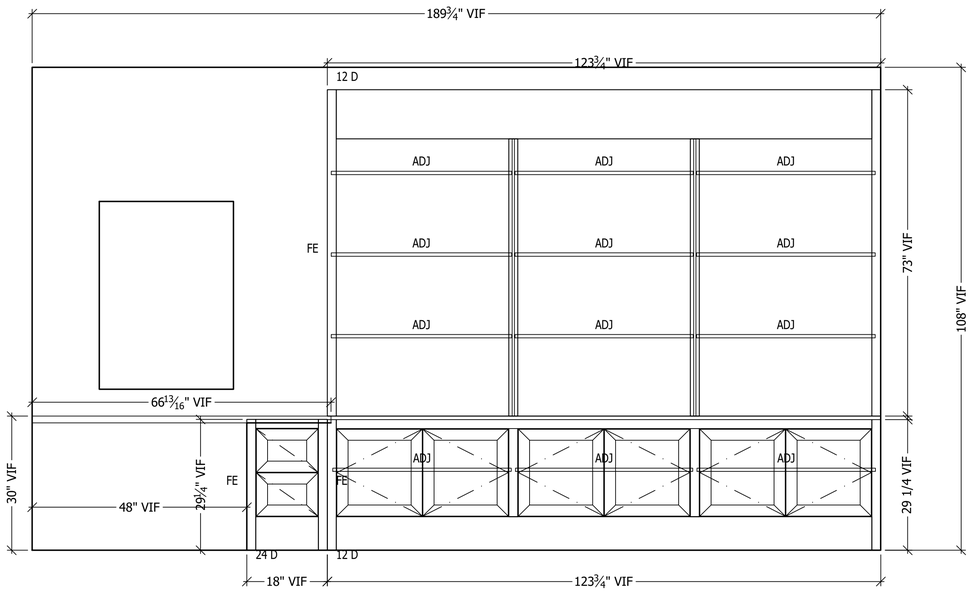

5 ELV 209 OFFICE

Sheet Ref: A1-04

CUTTING EDGE CABINET DESIGN

TEXAS A&M UNIVERSITY 1876

TAMU

Project Title: 26-004 Horne residence
Project Number: **26-004**
Project Address: 6127 Sugar Hill Dr. Houston, Tx. 77057
Project Phone:
Project Fax:
Project E-Mail:
Contractor: **Renaudin Builders**
Sheet Title:

REVISIONS:

No.	Date:	By:	Description:
1			
2			
3			
4			
5			
6			
7			
8			

Scale	3/4" = 1'
Date Issued	9.24.2026
Sheet Number	A2-05