
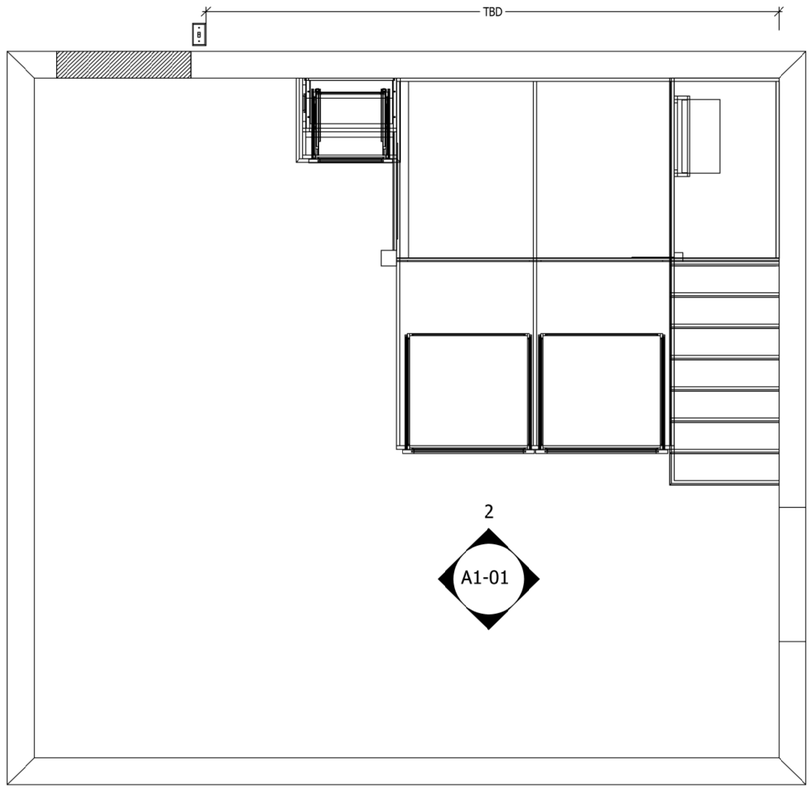


1 PLAN BUNK RM

Sheet Ref: PLAN

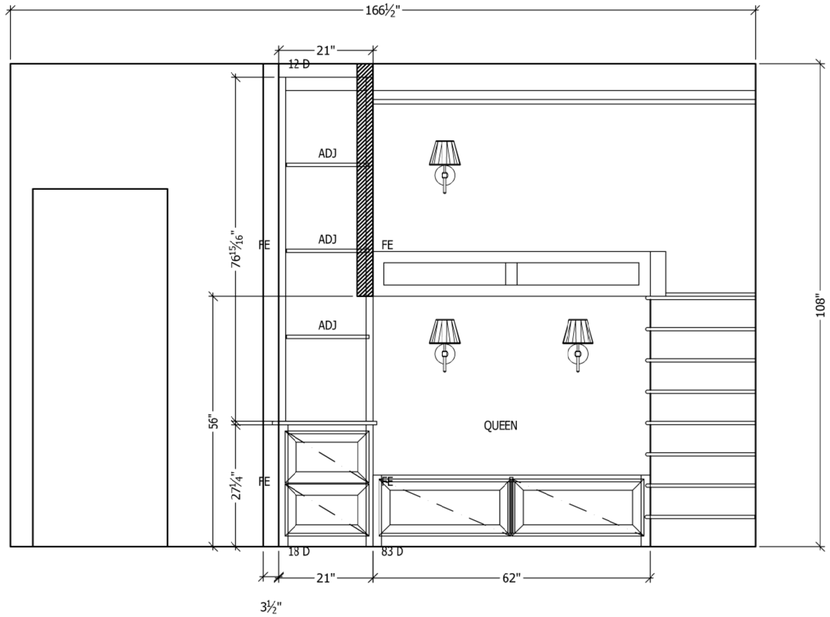

2 ELV BUNK RM

Sheet Ref: PLAN

TAMU

Project Title: 26-027 Barry bunkbeds
Project Number:
Project Address: 1901 Vista Lane Austin, Tx.78703
Project Phone:
Project Fax:
Project E-Mail:
Contractor: **Alexis Barry**
Sheet Title:

REVISIONS:

No.	Date:	By:	Description:
1			
2			
3			
4			
5			
6			
7			
8			

Scale	3/4" = 1'
Date Issued	10.13.2026
Sheet Number	A1-01