Engineering Change Notice (**ECN**)


Job info

Date: Mon Oct 05 2026
Number: 26-021
Name: JM Buildings
Contact: Amanda Myers
Phone: 979.589.1079
E-mail: amanda@jmbuildings.com
Project: 26-021 McDonalds Residence
Address: 1220 Waldeck Rd
City: Ledbetter
State: Texas
Zip: 78946

Sheet No.	Drawing No.	Reason	Description(s)	Revision
A2-01	**2**	BUILDER REQUEST	puck light set up @ coffee maker cabinet	**Level 4**
A2-01	**2**	BUILDER REQUEST	Raise coffee maker cabinet 1/4" to place cabinet bottom in line with bottom of drain box	**Level 4**
A2-01	**2**	BUILDER REQUEST	Raise refrigerator opening 1/4" so upper level doors stay in line with cabinet doors above coffee maker	**Level 4**
A2-01	**2**	BUILDER REQUEST	Place 1/8" dado 1/4" higher on doors to line up with cabinet doors above coffee maker	**Level 4**
A3-01	**5**	BUILDER REQUEST	puck light set up @ coffee maker cabinet	**Level 4**
A3-01	**5**	BUILDER REQUEST	Raise coffee maker cabinet 1/4" to place cabinet bottom in line with bottom of drain box	**Level 4**
A3-01	**4**	BUILDER REQUEST	Raise refrigerator opening 1/4" so upper level doors stay in line with cabinet doors above coffee maker	**Level 4**
A3-01	**6**	BUILDER REQUEST	Place 1/8" dado 1/4" higher on doors to line up with cabinet doors above coffee maker	**Level 4**

CABINET SCHEDULE

	LOCATION	CABINET STYLE	DOOR STYLE	FINISH	INTERIOR FINISH	DRAWER GUIDES	HINGES	COUNTERTOPS
101	KITCHEN	FRAMELESS	SLAB	WHITE OAK	UV BIRCH	TANDEM SOFT CLOSE	EURO SOFT CLOSE	3CM STONE UNO B/O
102	BAR	FRAMELESS	SLAB	PG	UV BIRCH	TANDEM SOFT CLOSE	EURO SOFT CLOSE	3CM STONE UNO B/O
103	PANTRY	FRAMELESS	SLAB	PG	UV BIRCH	TANDEM SOFT CLOSE	EURO SOFT CLOSE	3CM STONE UNO B/O
104	BATH 2	FRAMELESS	SLAB	WHITE OAK	UV BIRCH	TANDEM SOFT CLOSE	EURO SOFT CLOSE	3CM STONE UNO B/O
105	POWDER	FRAMELESS	SLAB	PG	UV BIRCH	TANDEM SOFT CLOSE	EURO SOFT CLOSE	3CM STONE UNO B/O
106	MASTER BATH	FRAMELESS	SLAB	WHITE OAK	UV BIRCH	TANDEM SOFT CLOSE	EURO SOFT CLOSE	3CM STONE UNO B/O
107	LAUNDRY	FRAMELESS	SLAB	PG	UV BIRCH	TANDEM SOFT CLOSE	EURO SOFT CLOSE	3CM STONE UNO B/O
108	MUD ROOM	FRAMELESS	SLAB	PG	UV BIRCH	TANDEM SOFT CLOSE	EURO SOFT CLOSE	3CM STONE UNO B/O
109	GARAGE	FRAMELESS	SLAB	PG	UV BIRCH	TANDEM SOFT CLOSE	EURO SOFT CLOSE	3CM STONE UNO B/O

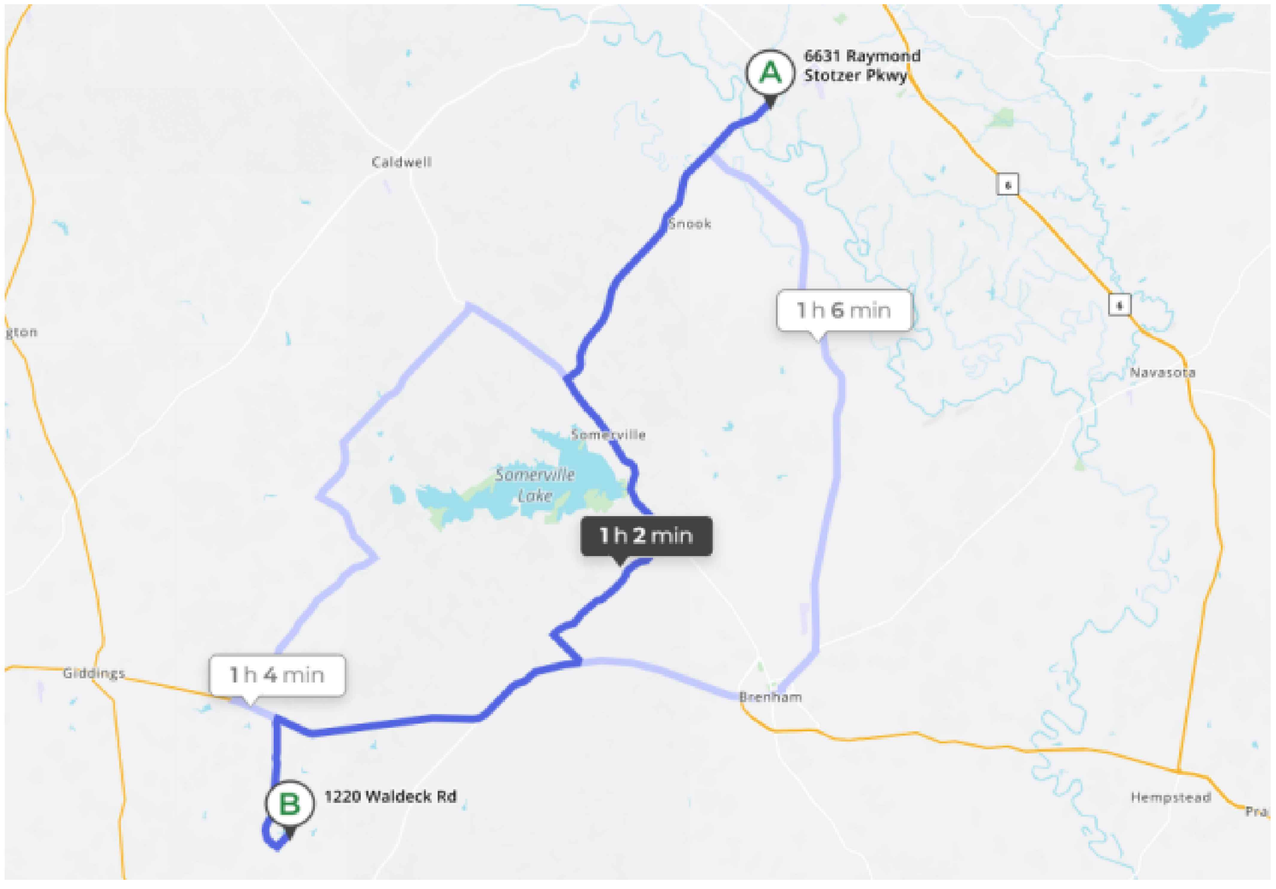

APPLIANCE SCHEDULE

	LOCATION	MODEL #	DESCRIPTION	PANEL SIZE
101	KITCHEN	C2Y486P	48" GAS RANGE	
		CDT858P	DISH WASHER	
		CJE23DP	REFRIGERATOR	
		AK8234AS_UNO	VENT HOOD INSERT	
		CWL112P	MICROWAVE	
		N/A	COFFEE MAKER	
102	BAR	PRB24C01CG	BEV COOLER	
		PRW24C01CG	WINE COOLER	
107	LAUNDRY	DLEX6700B/DLGX6701B	DRYER	
		N/A	WASHER	

ARCHITECT
N/A

GENERAL CONTRACTOR
JM Buildings

FABRICATION / INSTALLATION
Grant Designs,LLC
6631 Raymond Stotzer Pkwy
College Station, Tx. 77845


TAMU

Project Title: 26-021 McDonald Residence
Project Number:
Project Address: 1220 Waldeck Rd Ledbetter, Tx.78946
Project Phone:
Project Fax:
Project E-Mail:
Contractor: JM Buildings
Sheet Title:

REVISIONS:

No.	Date:	By:	Description:
1			
2			
3			
4			
5			
6			
7			
8			

Scale	9/128" = 1'
Date Issued	10.5.2026
Sheet Number	COVER

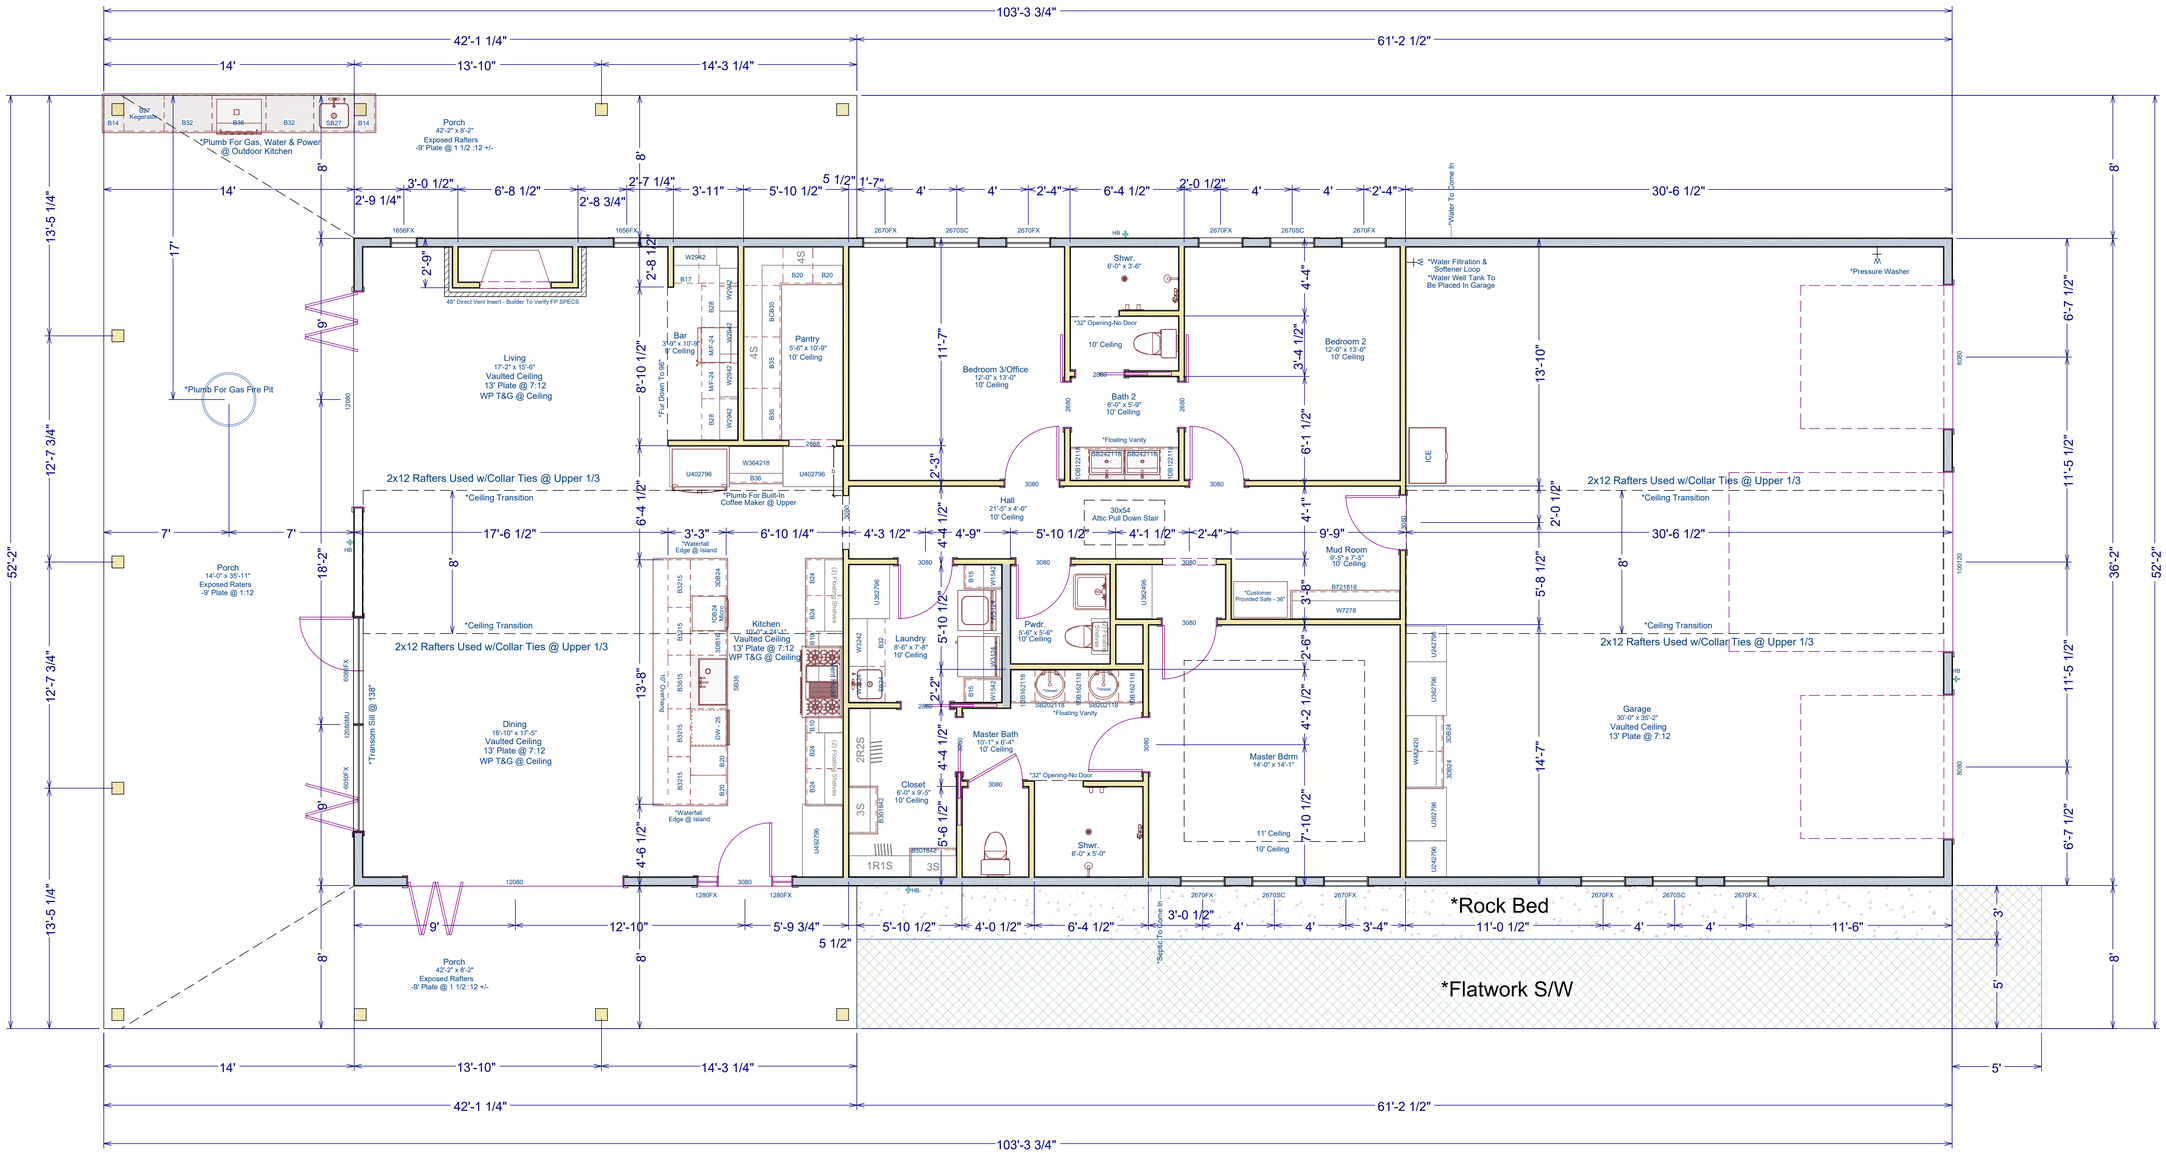

TAMU

Project Title: 26-021 McDonald Residence
Project Number:
Project Address: 1220 Waldeck Rd Ledbetter, Tx.78946
Project Phone:
Project Fax:
Project E-Mail:
Contractor: **JM Buildings**
Sheet Title:

REVISIONS:

No.	Date:	By:	Description:
1			
2			
3			
4			
5			
6			
7			
8			

Scale	1/4" = 1'
Date Issued	10.5.2026
Sheet Number	PLAN



1 PLAN KITCHEN / BAR / PANTRY

Sheet Ref: PLAN

CUTTING EDGE CABINET DESIGN

TEXAS A&M UNIVERSITY 1876


TAMU

Project Title: 26-021 McDonald Residence
Project Number:
Project Address: 1220 Waldeck Rd Ledbetter, Tx.78946
Project Phone: Project Fax:
Project E-Mail:
Contractor: **JM Buildings**
Sheet Title:

REVISIONS:

No.	Date:	By:	Description:
1			
2			
3			
4			
5			
6			
7			
8			

Scale	3/4" = 1'
Date Issued	10.5.2026
Sheet Number	A1-01

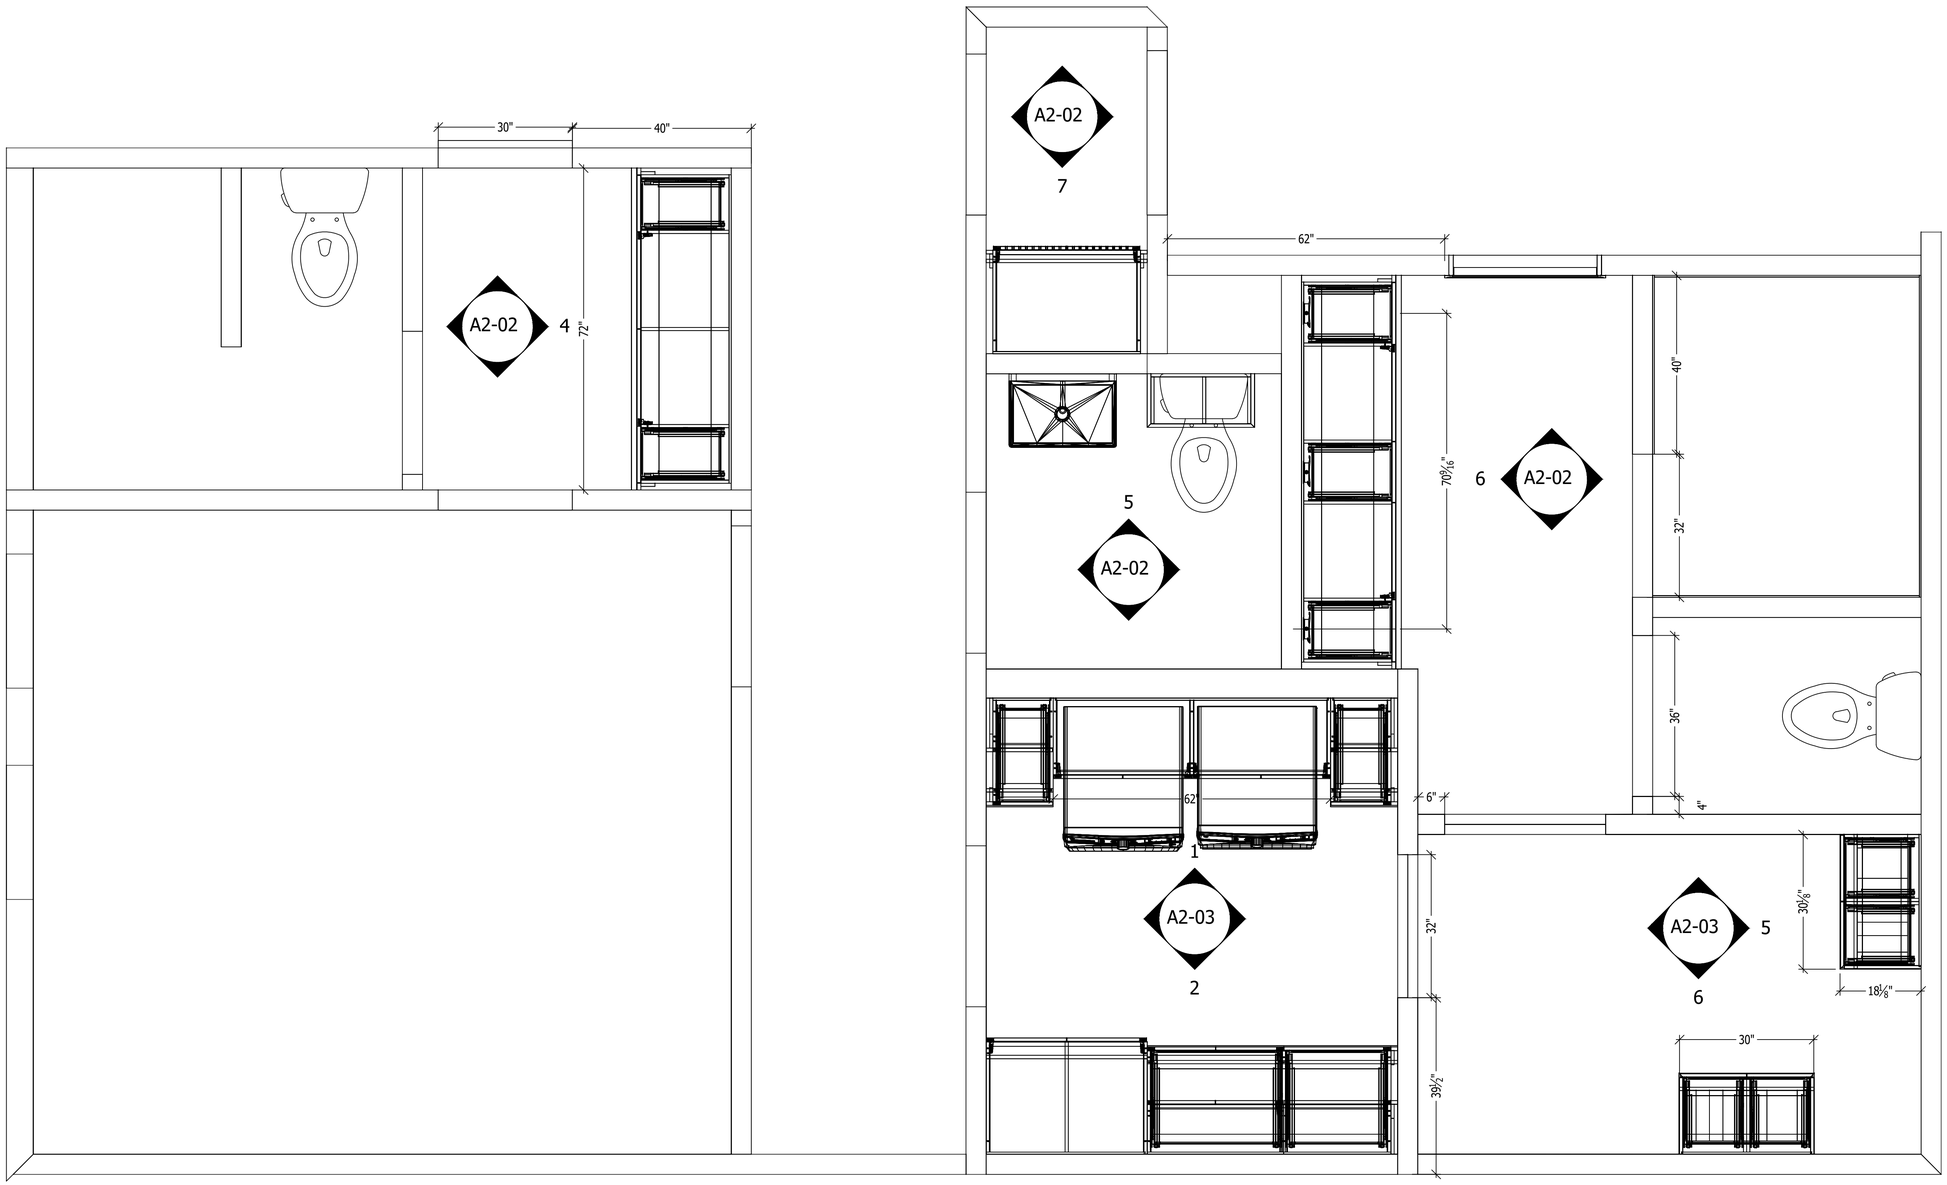

2 PLAN BATH 2 / POWDER / MASTER BATH / LAUNDRY

Sheet Ref: PLAN


TAMU

Project Title: 26-021 McDonald Residence
Project Number:
Project Address: 1220 Waldeck Rd Ledbetter, Tx.78946
Project Phone:
Project Fax:
Project E-Mail:
Contractor: **JM Buildings**
Sheet Title:

REVISIONS:

No.	Date:	By:	Description:
1			
2			
3			
4			
5			
6			
7			
8			

Scale	3/4" = 1'
Date Issued	10.5.2026
Sheet Number	A1-02

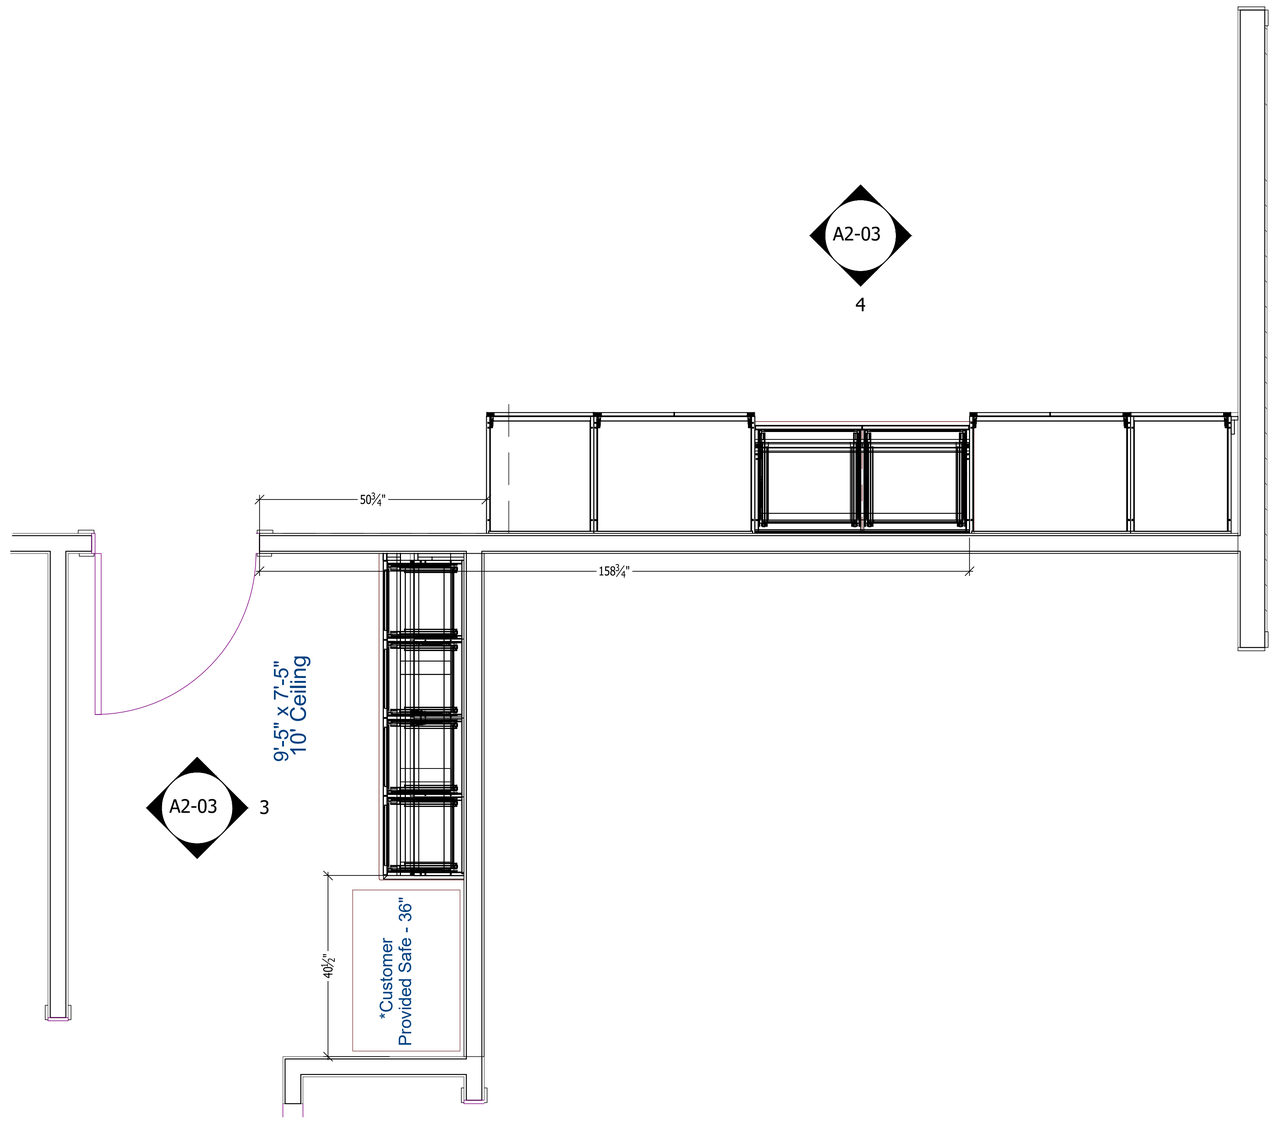

3 PLAN MUD RM / GARAGE

Sheet Ref: PLAN


TAMU

Project Title: 26-021 McDonald Residence
Project Number:
Project Address: 1220 Waldeck Rd Ledbetter, Tx.78946
Project Phone: Project Fax:
Project E-Mail:
Contractor: **JM Buildings**
Sheet Title:

REVISIONS:


No.	Date:	By:	Description:
1			
2			
3			
4			
5			
6			
7			
8			

Scale	3/4" = 1'
Date Issued	10.5.2026
Sheet Number	A1-03

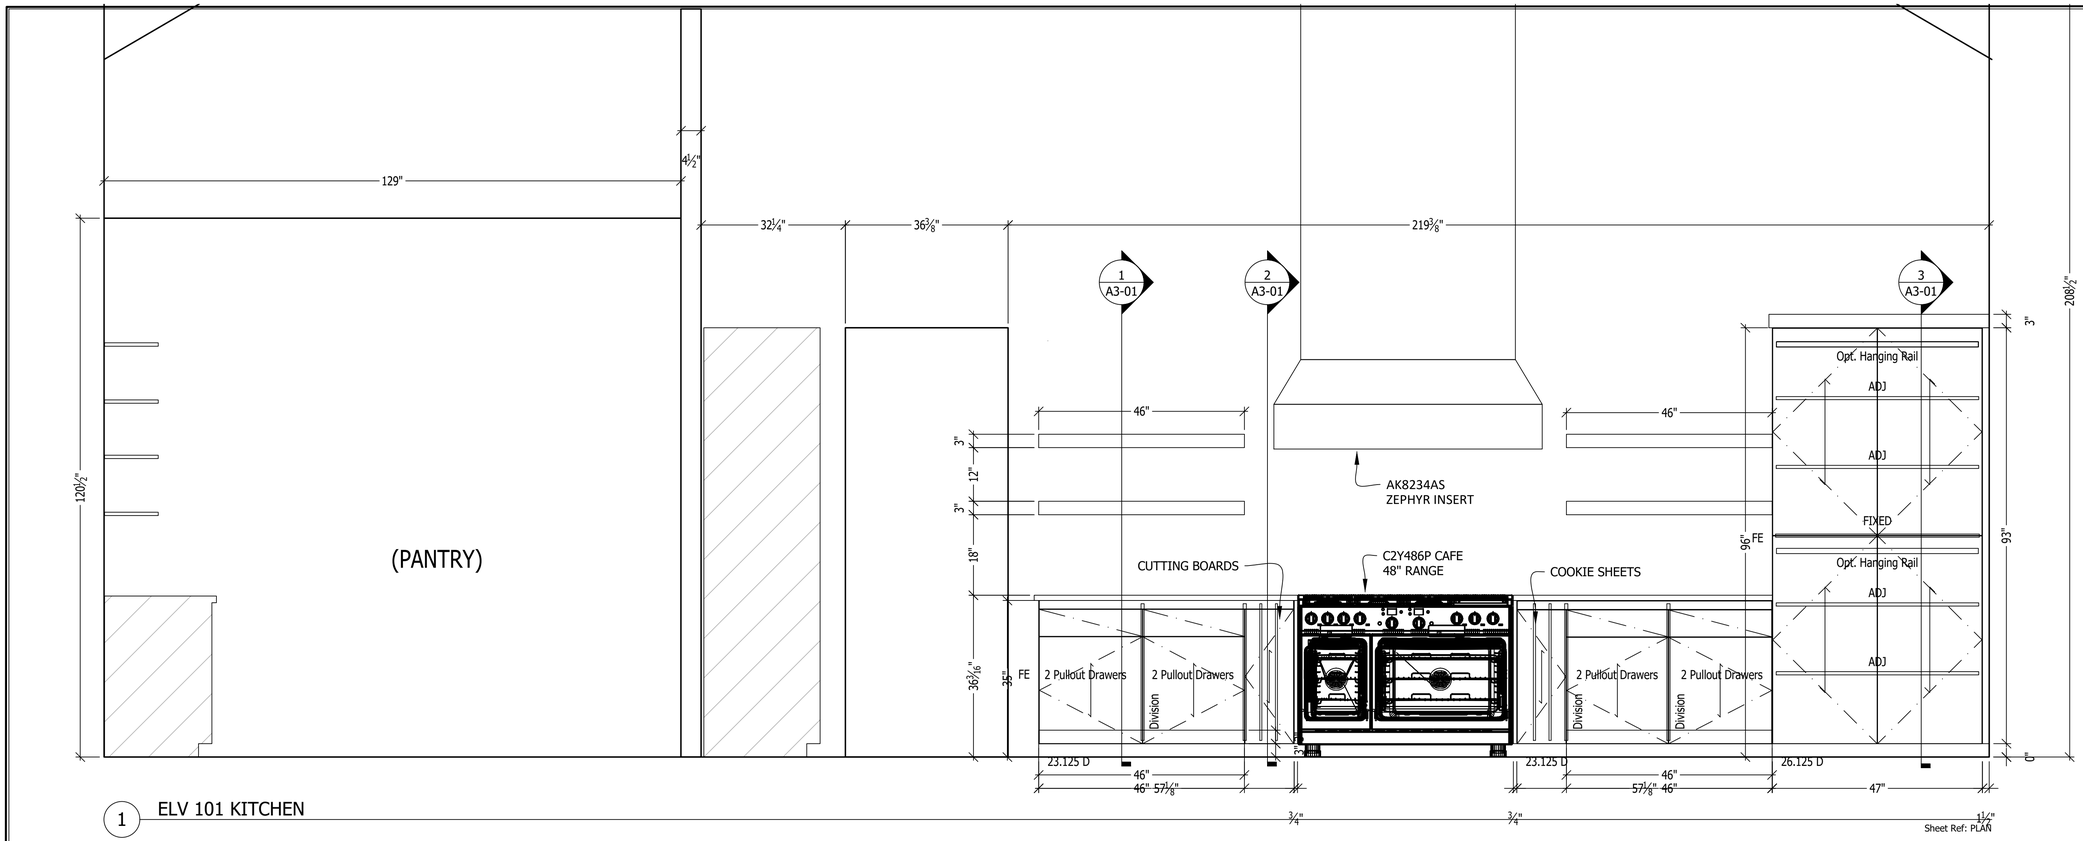


1 ELV 101 KITCHEN

Sheet Ref: PLAN

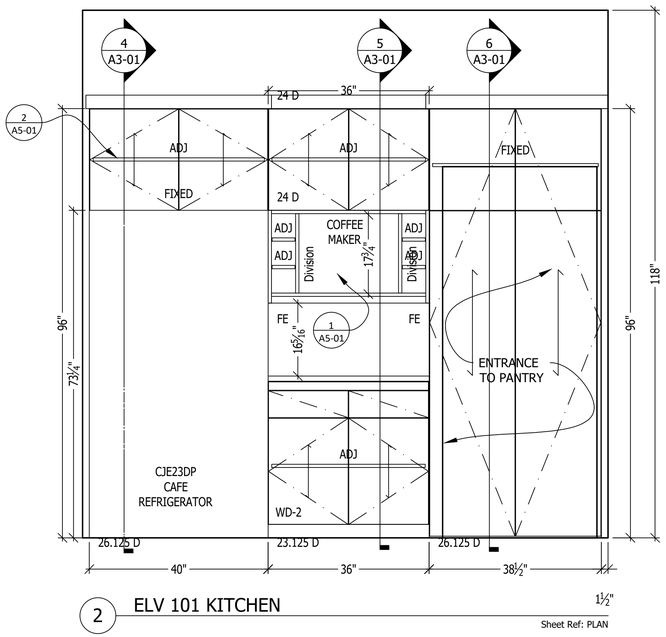


2 ELV 101 KITCHEN

Sheet Ref: PLAN

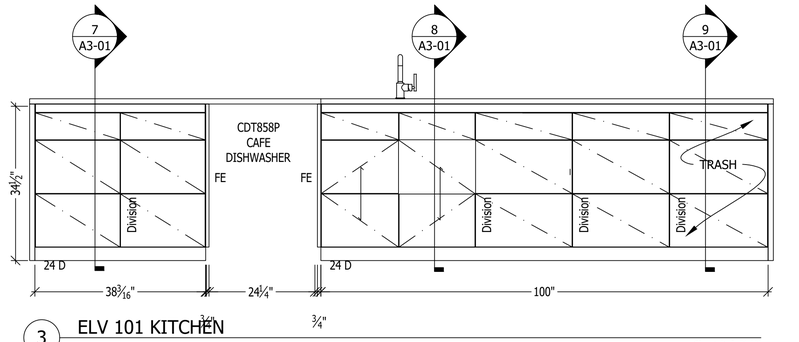

3 ELV 101 KITCHEN

Sheet Ref: PLAN

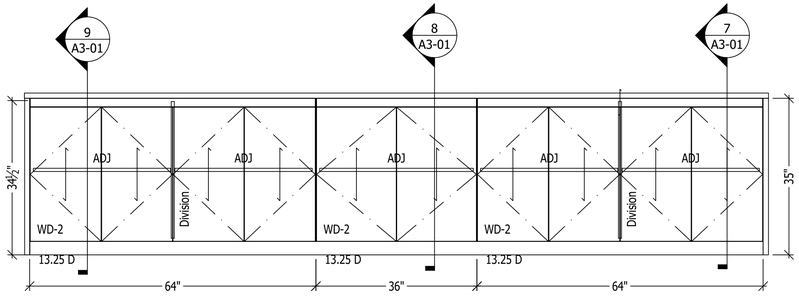

4 ELV 101 KITCHEN

Sheet Ref: PLAN


TAMU

Project Title: 26-021 McDonald Residence
Project Number:
Project Address: 1220 Waldeck Rd Ledbetter, Tx.78946
Project Phone: Project Fax:
Project E-Mail:
Contractor: **JM Buildings**
Sheet Title:

REVISIONS:


No.	Date:	By:	Description:
1			
2			
3			
4			
5			
6			
7			
8			

Scale	3/4" = 1'
Date Issued	10.5.2026
Sheet Number	A2-01

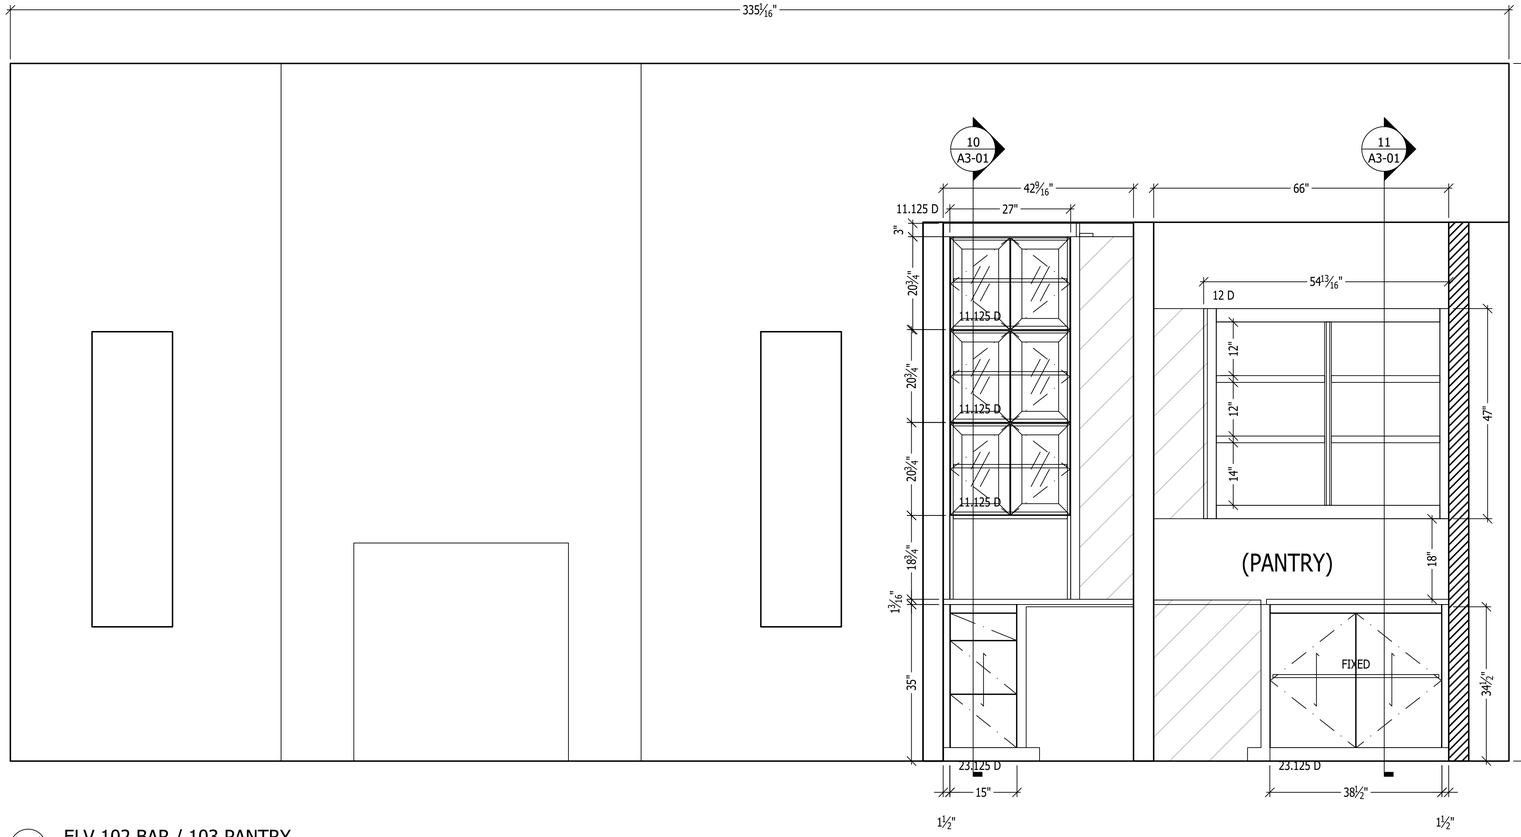


1 ELV 102 BAR / 103 PANTRY

Sheet Ref: PLAN

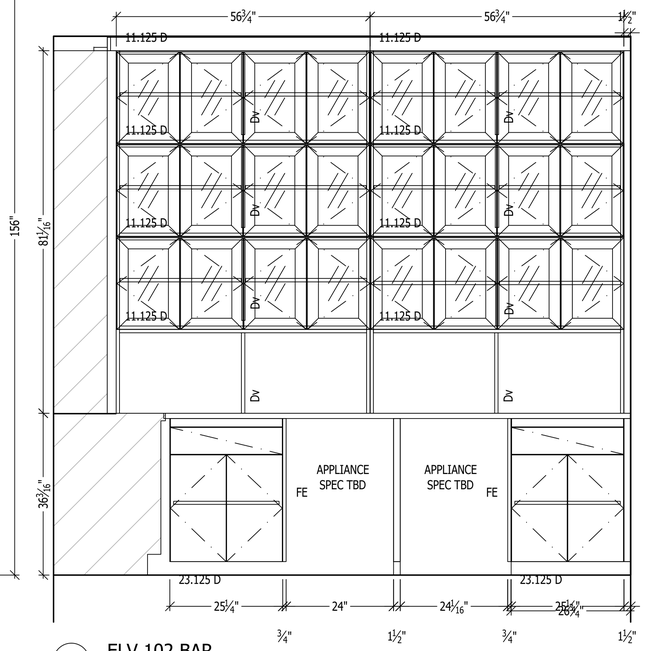


2 ELV 102 BAR

Sheet Ref: PLAN

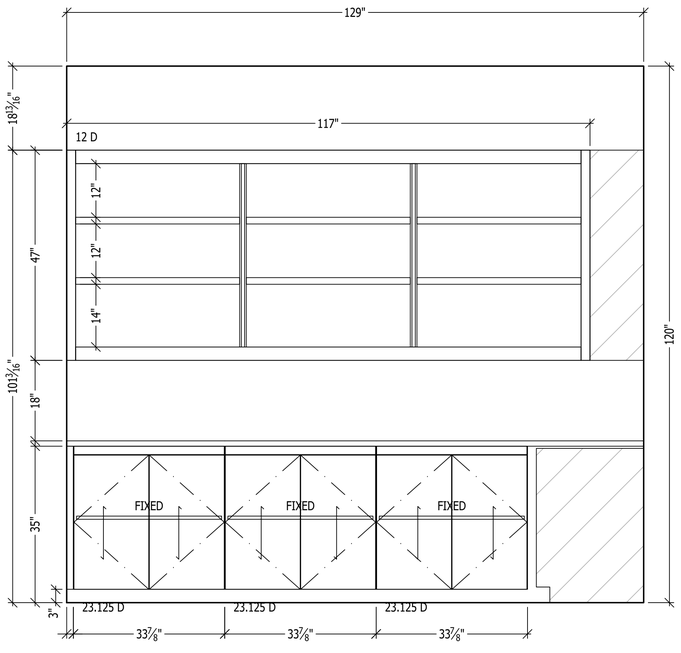


3 ELV 103 PANTRY

Sheet Ref: PLAN

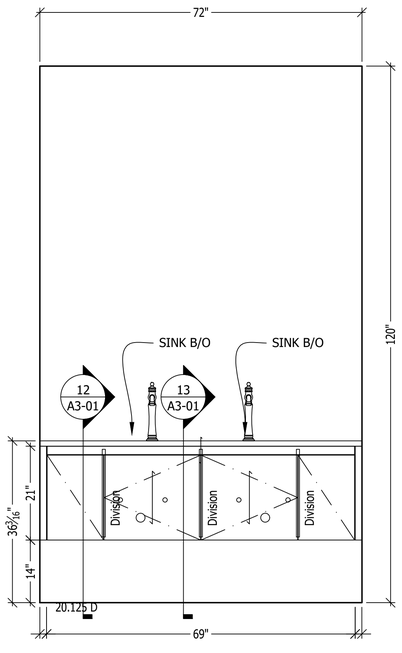


4 ELV 104 BATH 2

Sheet Ref: PLAN

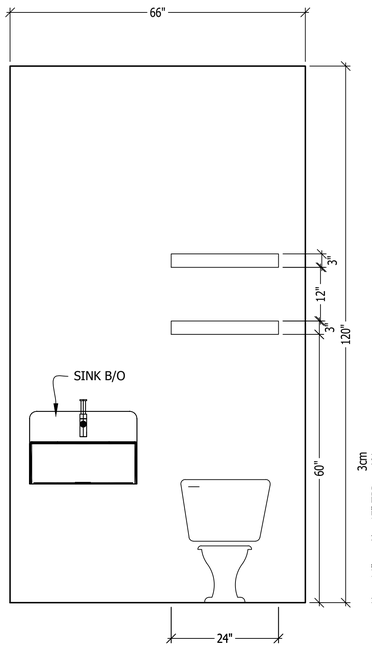


5 ELV 105 POWDER

Sheet Ref: PLAN

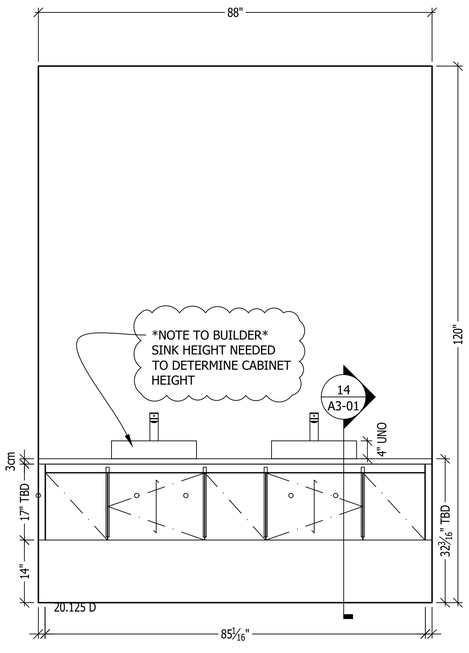

6 ELV 106 MASTER BATH

Sheet Ref: PLAN

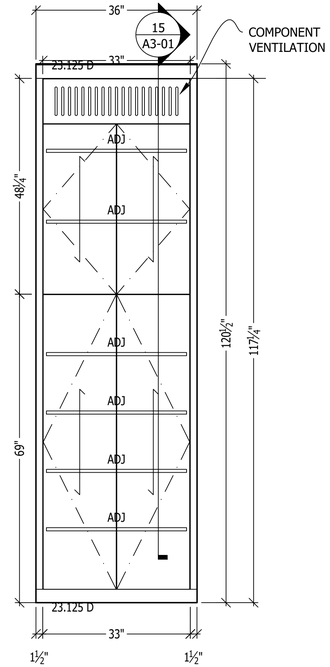

7 ELV 106 MASTER BATH

Sheet Ref: PLAN

CUTTING EDGE CABINET DESIGN

TEXAS A&M UNIVERSITY 1876


TAMU

Project Title: 26-021 McDonald Residence
Project Number:
Project Address: 1220 Waldeck Rd Ledbetter, Tx.78946
Project Phone: Project Fax:
Project E-Mail:
Contractor: **JM Buildings**
Sheet Title:

REVISIONS:


No.	Date:	By:	Description:
1			
2			
3			
4			
5			
6			
7			
8			

Scale	3/4" = 1'
Date Issued	10.5.2026
Sheet Number	A2-02

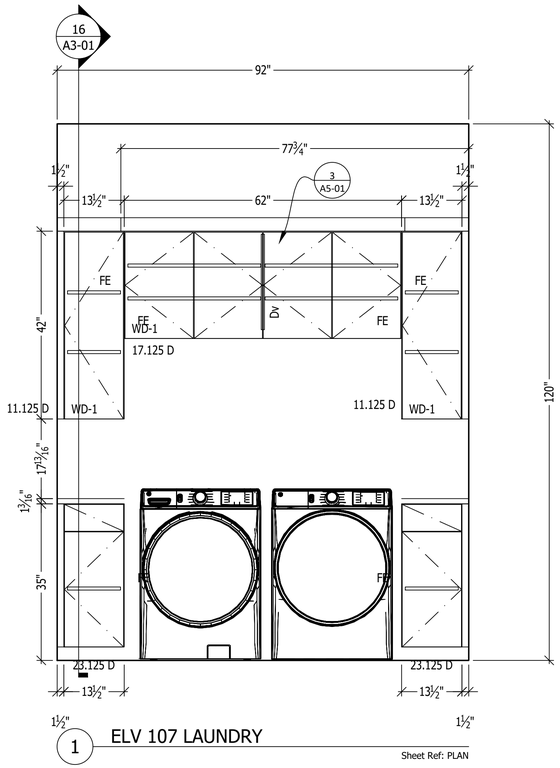


1 ELV 107 LAUNDRY

Sheet Ref: PLAN

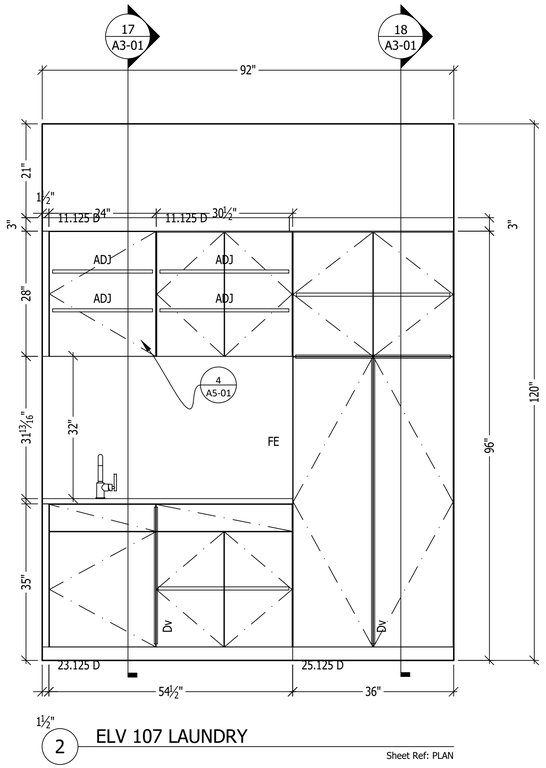


2 ELV 107 LAUNDRY

Sheet Ref: PLAN

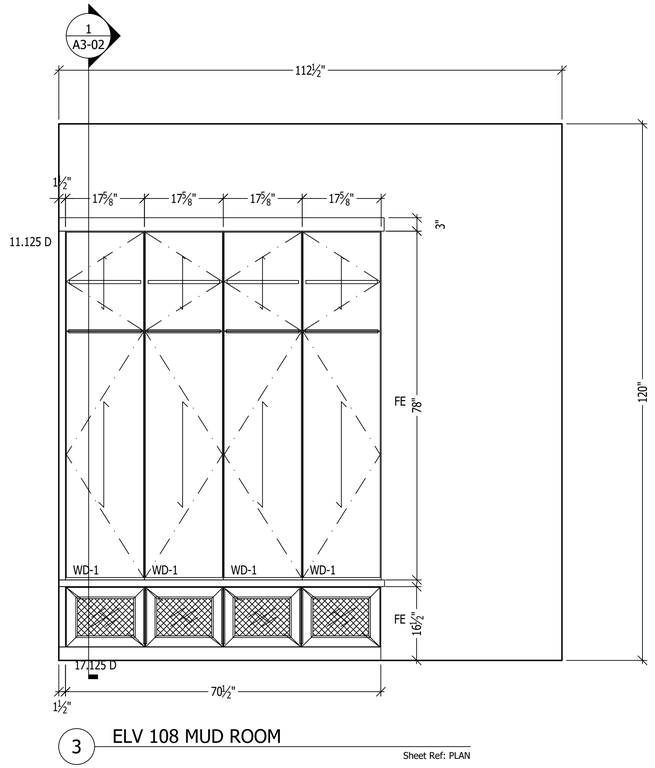


3 ELV 108 MUD ROOM

Sheet Ref: PLAN

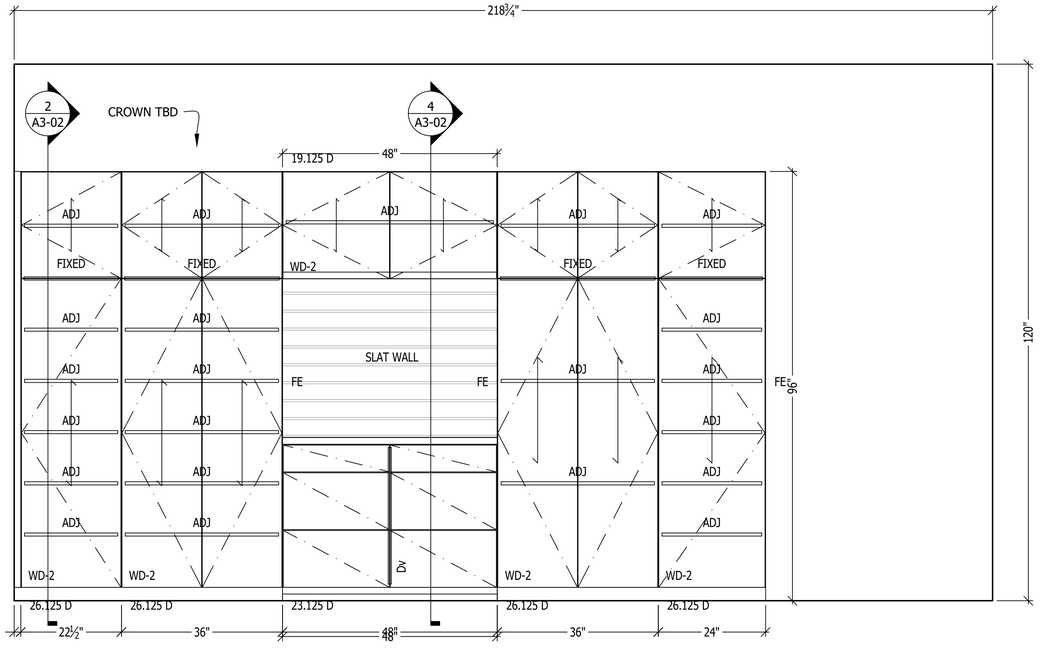


4 ELV 109 GARAGE

Sheet Ref: PLAN

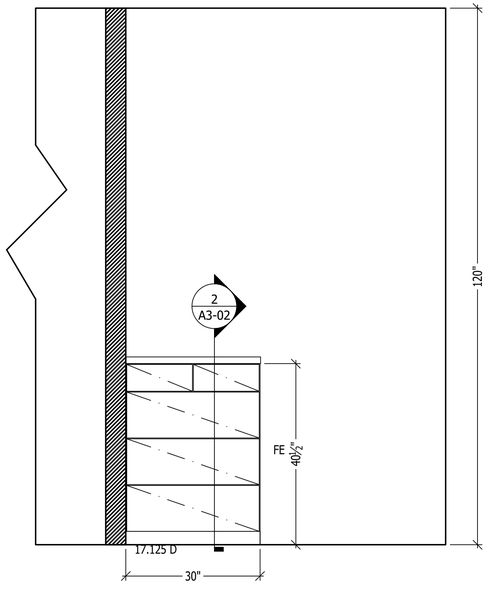

5 ELV 106 MASTER BATH/CLOSET

Sheet Ref: PLAN

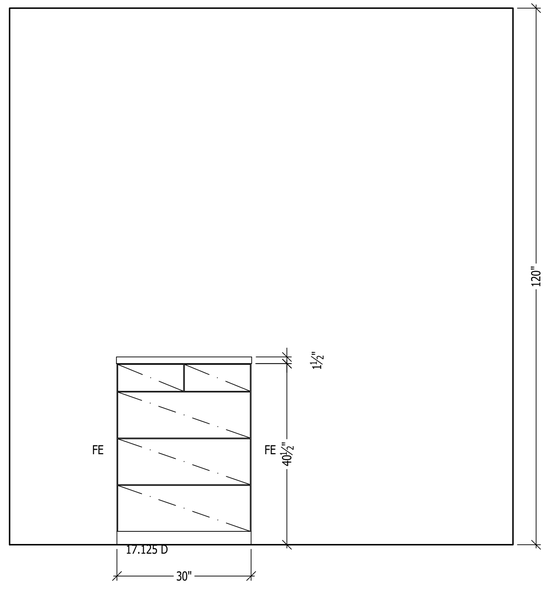

6 ELV 106 MASTER BATH/CLOSET

Sheet Ref: PLAN


TAMU

Project Title: 26-021 McDonald Residence
Project Number:
Project Address: 1220 Waldeck Rd Ledbetter, Tx.78946
Project Phone: Project Fax:
Project E-Mail:
Contractor: **JM Buildings**
Sheet Title:


REVISIONS:

No.	Date:	By:	Description:
1			
2			
3			
4			
5			
6			
7			
8			


Scale	3/4" = 1'
Date Issued	10.5.2026
Sheet Number	A2-03

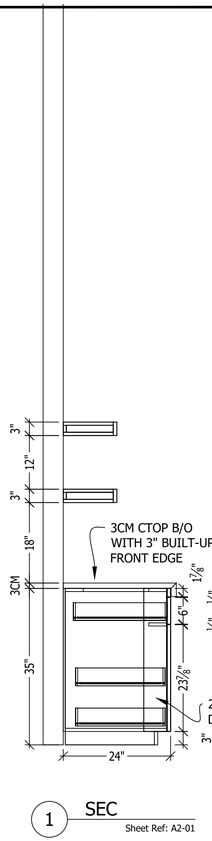


1 SEC
Sheet Ref: A2-01

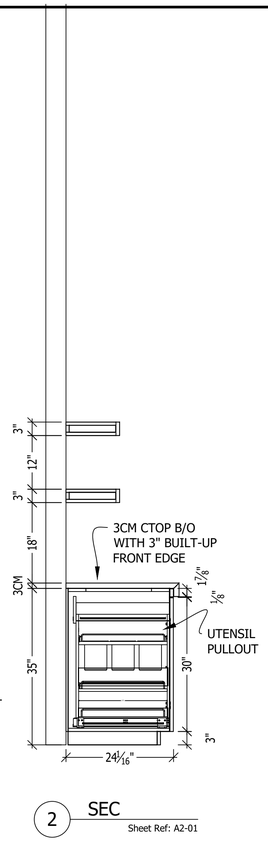


2 SEC
Sheet Ref: A2-01

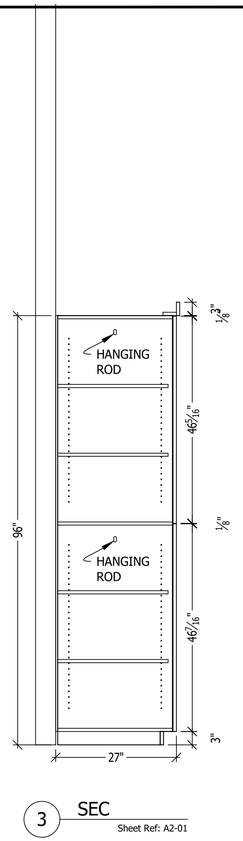


3 SEC
Sheet Ref: A2-01

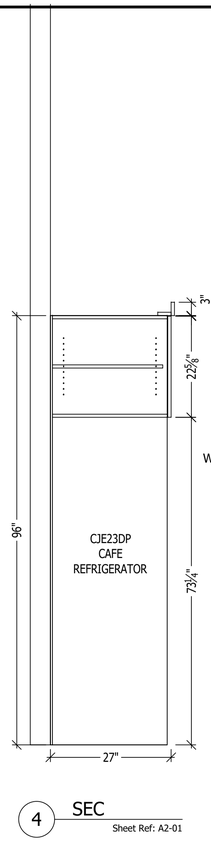


4 SEC
Sheet Ref: A2-01

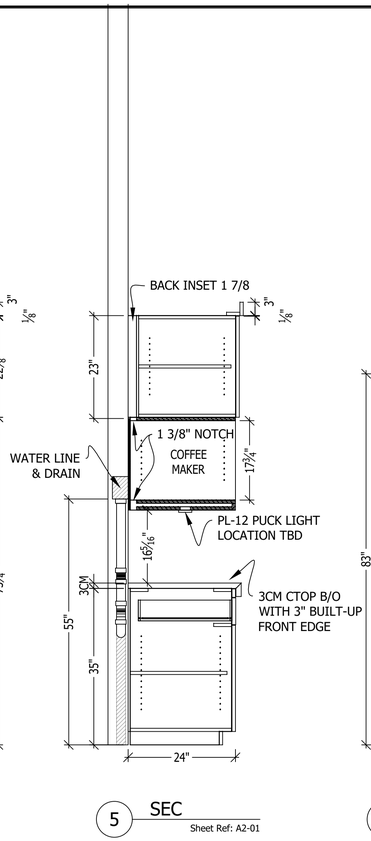


5 SEC
Sheet Ref: A2-01

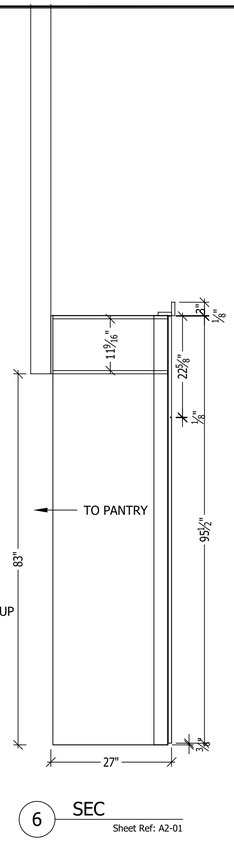


6 SEC
Sheet Ref: A2-01

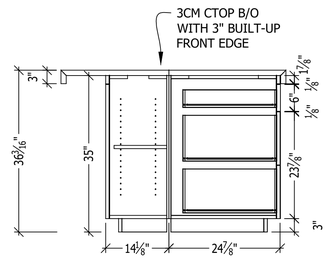


7 SEC
Sheet Ref: A2-01

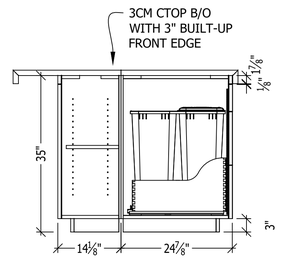


9 SEC
Sheet Ref: A2-01

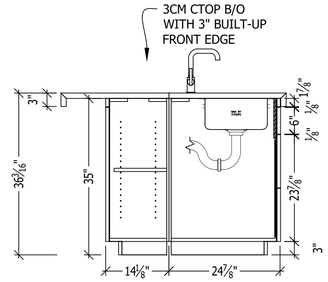


8 SEC
Sheet Ref: A2-01

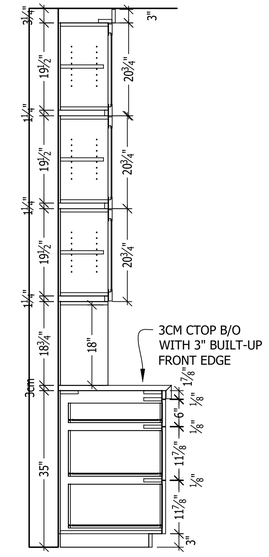


10 SEC
Sheet Ref: A2-01

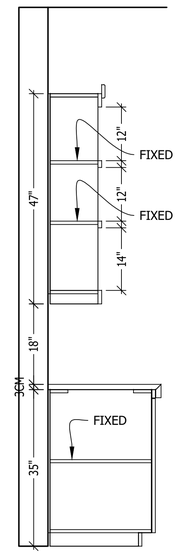


11 SEC
Sheet Ref: A2-01

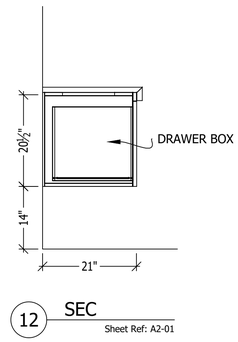


12 SEC
Sheet Ref: A2-01

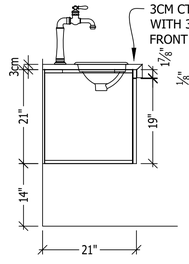


13 SEC
Sheet Ref: A2-01

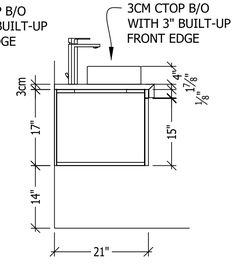


14 SEC
Sheet Ref: A2-01

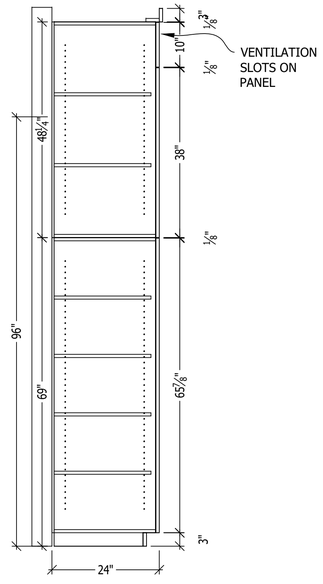


15 SEC
Sheet Ref: A2-01

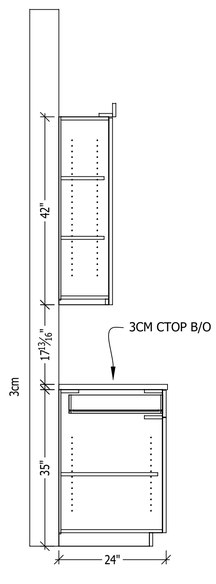

16 SEC
Sheet Ref: A2-01

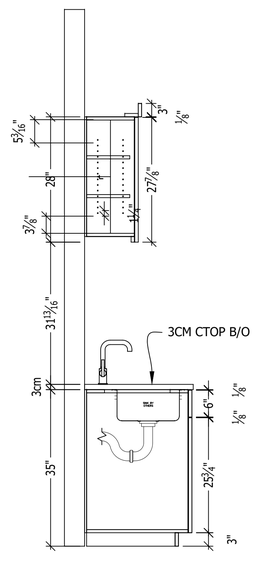

17 SEC UTIL SINK
Sheet Ref: A2-01

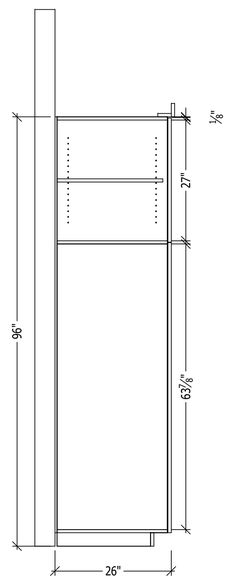

18 SEC
Sheet Ref: A2-01


TAMU

Project Title: 26-021 McDonald Residence
Project Number:
Project Address: 1220 Waldeck Rd Ledbetter, Tx.78946
Project Phone:
Project Fax:
Project E-Mail:
Contractor: **JM Buildings**
Sheet Title:


REVISIONS:

No.	Date:	By:	Description:
1			
2			
3			
4			
5			
6			
7			
8			


Scale	3/4" = 1'
Date Issued	10.5.2026
Sheet Number	A3-01

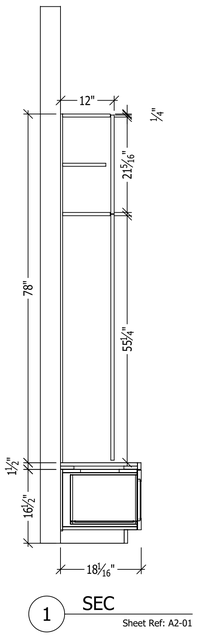


1 SEC
Sheet Ref: A2-01

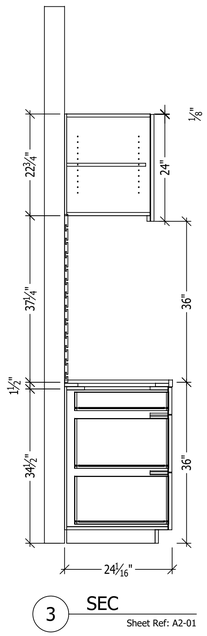

3 SEC
Sheet Ref: A2-01

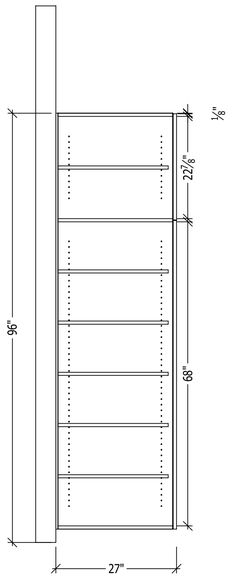

2 SEC
Sheet Ref: A2-01

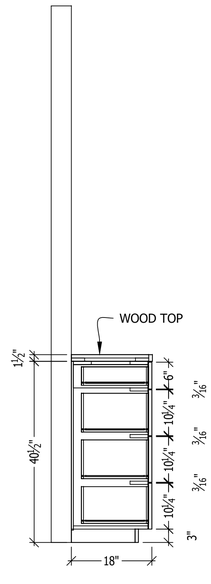

4 SEC
Sheet Ref: A2-01

CUTTING EDGE CABINET DESIGN

TEXAS A&M UNIVERSITY 1876

TAMU

Project Title: 26-021 McDonald Residence
Project Number:
Project Address: 1220 Waldeck Rd Ledbetter, Tx.78946
Project Phone:
Project Fax:
Project E-Mail:
Contractor: **JM Buildings**
Sheet Title:

REVISIONS:			
No.	Date:	By:	Description:
1			
2			
3			
4			
5			
6			
7			
8			

Scale	3/4" = 1'
Date Issued	10.5.2026
Sheet Number	A3-02