CABINET SCHEDULE

	LOCATION	CABINET STYLE	DOOR STYLE	FINISH	DRAWER GUIDES	HINGES	COUNTERTOPS
101	KITCHEN	OVERLAY FACE FRAME	TBD	PG	TANDEM SOFT CLOSE	EURO SOFT CLOSE	B/O 2CM UNO

APPLIANCE SCHEDULE

	LOCATION	MODEL #	DESCRIPTION	PANEL SIZE
101	KITCHEN	CHS30-16R	30" UNDERMOUNT SINK	
		NX-19IS-54	HOOD INSERT	
		PGE29BYTFS	36" REFRIGERATOR	
		BOSCH800	DISHWASHER	
		APRO48AGSS	RANGE	

ARCHITECT
N/A

CLIENT
N/A

FABRICATION / INSTALLATION
Grant Designs,LLC
6631 Raymond Stotzer Pkwy
College Station, Tx. 77845


TAMU

Project Title: 26-026 236 Golfview Dr
Project Number: **26-026**
Project Address: 236 Golfview Dr. N, Hilltop Lakes, Tx. 77871
Project Phone: Project Fax:
Project E-Mail:
Contractor:
Sheet Title:

REVISIONS:

No.	Date:	By:	Description:
1			
2			
3			
4			
5			
6			
7			
8			

Scale	9/128" = 1'
Date Issued	10.2.2026
Sheet Number	COVER

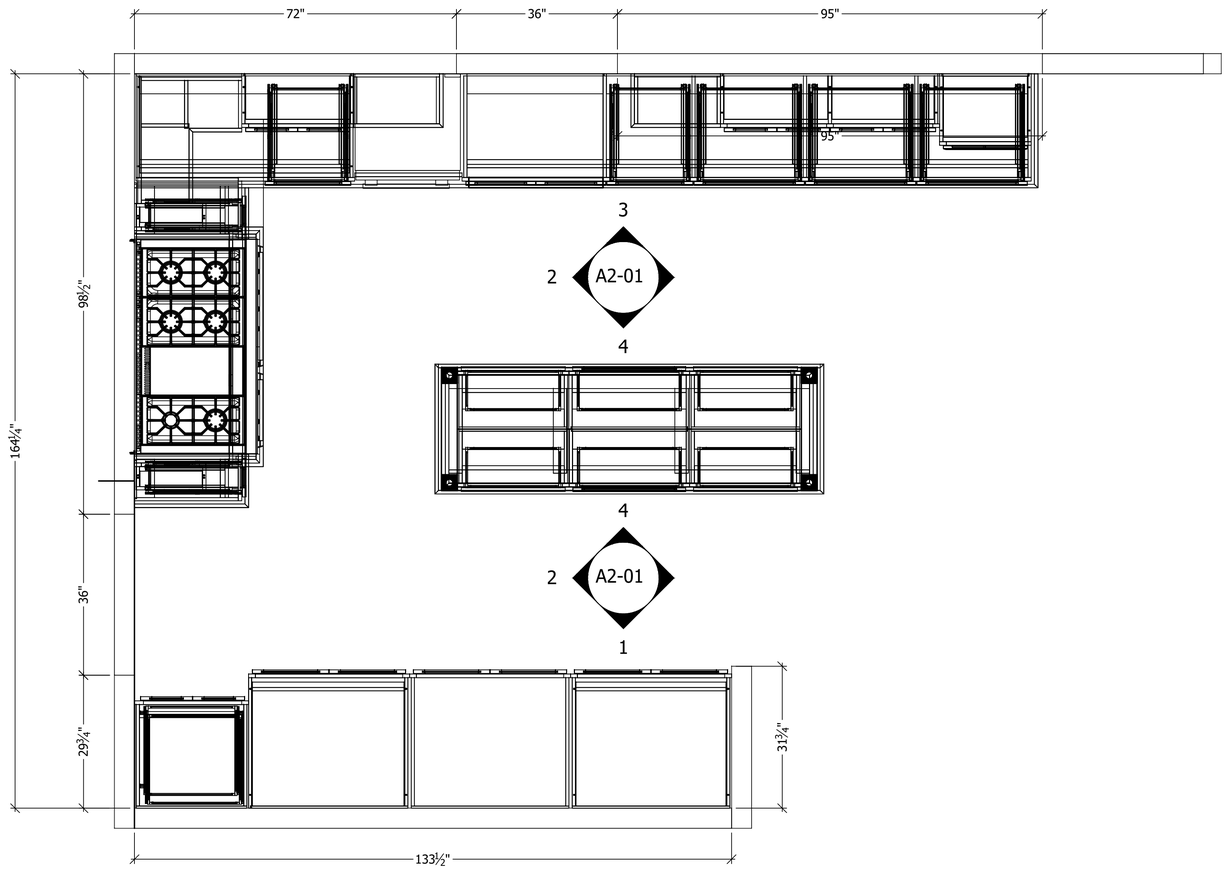

1 PLAN KITCHEN

Sheet Ref: ####


TAMU

Project Title: 26-026 236 Golfview Dr
Project Number: **26-026**
Project Address: 236 Golfview Dr, N, Hilltop Lakes, Tx. 77871
Project Phone:
Project Fax:
Project E-Mail:
Contractor:
Sheet Title:

REVISIONS:


No.	Date:	By:	Description:
1			
2			
3			
4			
5			
6			
7			
8			

Scale	3/4" = 1'
Date Issued	10.2.2026
Sheet Number	A1-01

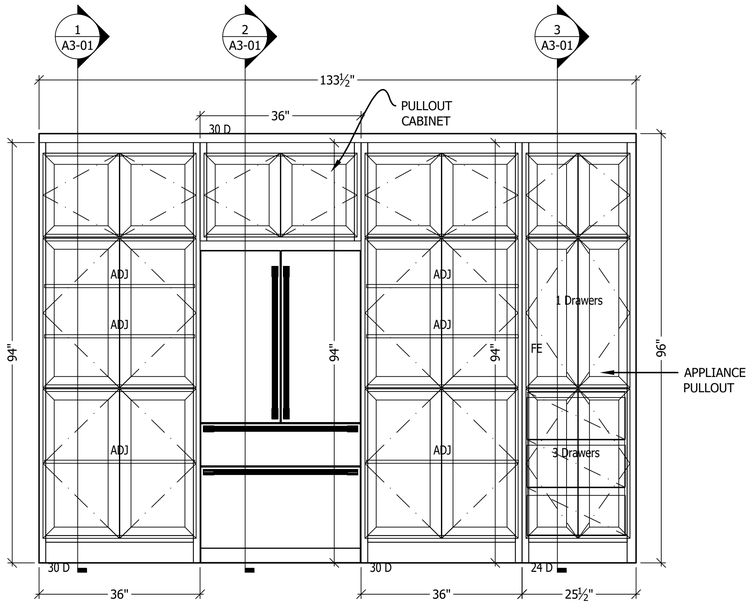


1 ELV KITCHEN

Sheet Ref:A1-01

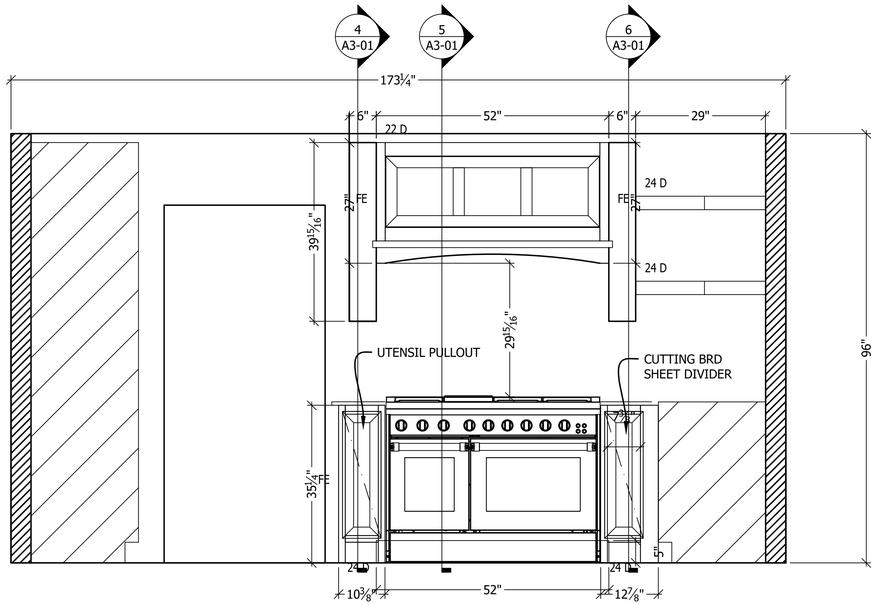


2 ELV KITCHEN

Sheet Ref: A1-01

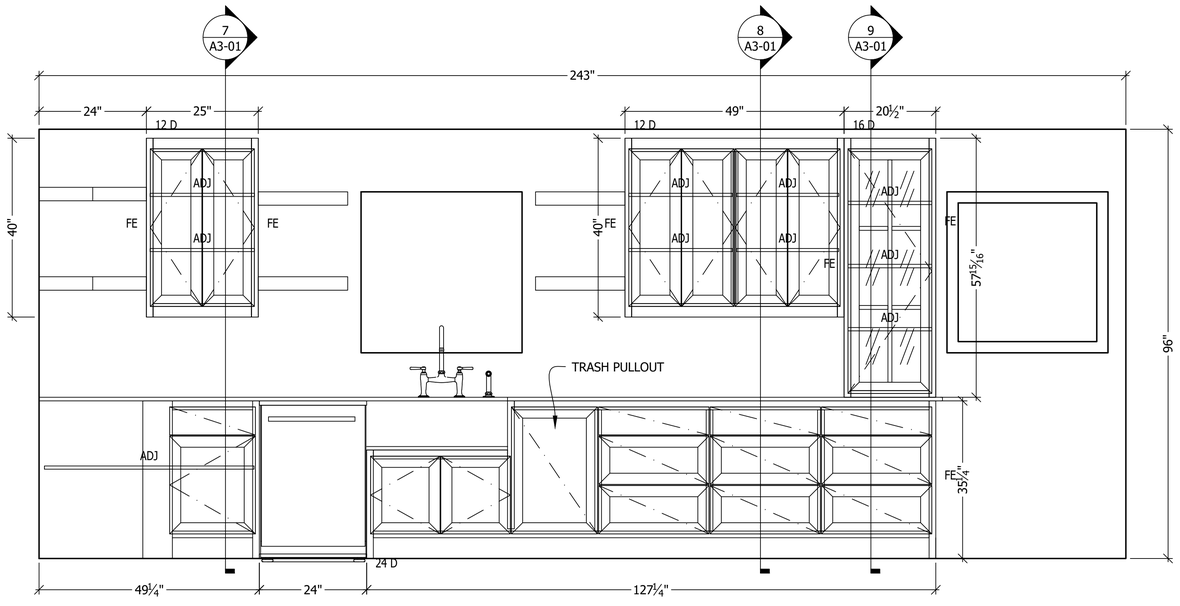

3 ELV KITCHEN

Sheet Ref: A1-01

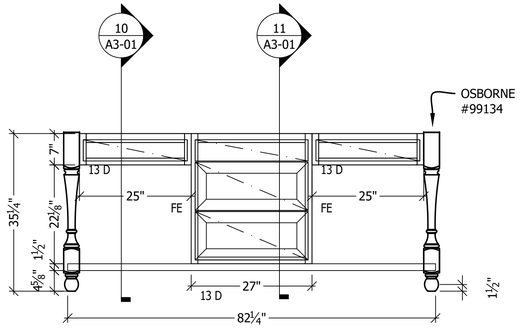

4 ELV KITCHEN

Sheet Ref: A1-01

TAMU

Project Title: 26-026 236 Golfview Dr

Project Number: **26-026**

Project Address: 236 Golfview Dr. N, Hilltop Lakes, Tx. 77871

Project Phone:

Project Fax:

Project E-Mail:


Contractor:

Sheet Title:


REVISIONS:

No.	Date:	By:	Description:
1			
2			
3			
4			
5			
6			
7			
8			


Scale	3/4" = 1'
Date Issued	10.2.2026
Sheet Number	A2-01

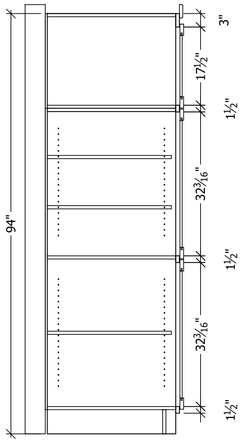


1 SEC
Sheet Ref: A2-01

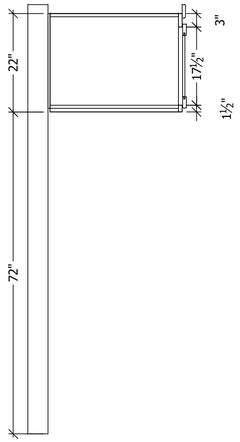


2 SEC
Sheet Ref: A2-01

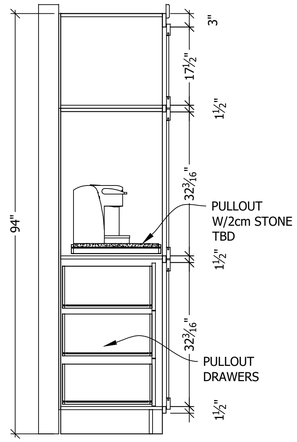


3 SEC
Sheet Ref: A2-01

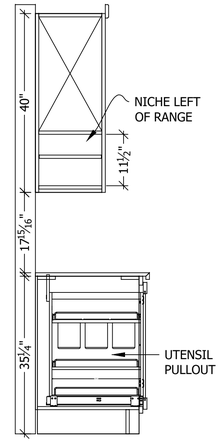


4 SEC
Sheet Ref: A2-01

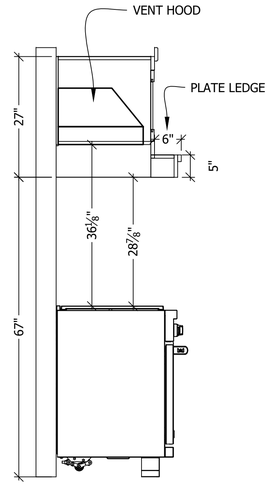


5 SEC
Sheet Ref: A2-01

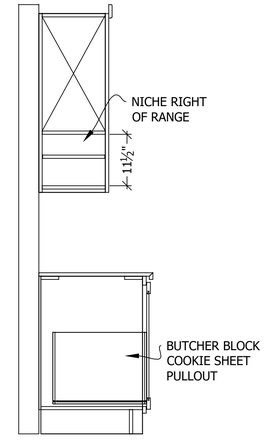


6 SEC
Sheet Ref: A2-01

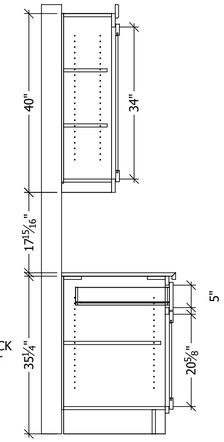


7 SEC
Sheet Ref: A2-01

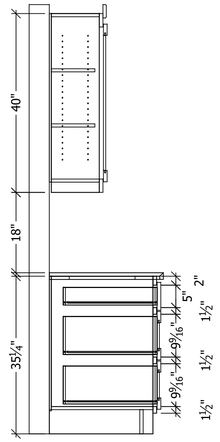


8 SEC
Sheet Ref: A2-01

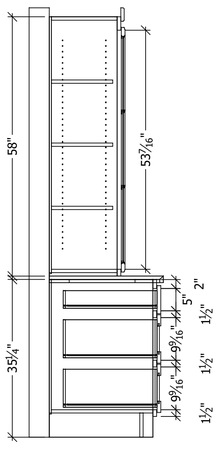

9 SEC
Sheet Ref: A2-01

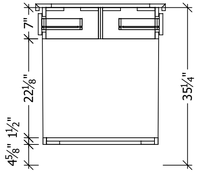

10 SEC
Sheet Ref: A2-01

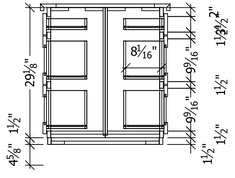

11 SEC
Sheet Ref: A2-01

CUTTING EDGE CABINET DESIGN

TEXAS A&M UNIVERSITY 1876

TAMU

Project Title: 26-026 236 Golfview Dr
Project Number: **26-026**
Project Address: 236 Golfview Dr. N, Hilltop Lakes, Tx. 77871
Project Phone:
Project Fax:
Project E-Mail:
Contractor:
Sheet Title:

REVISIONS:

No.	Date:	By:	Description:
1			
2			
3			
4			
5			
6			
7			
8			

Scale	3/4" = 1'
Date Issued	10.2.2026
Sheet Number	A3-01

TAMU

Project Title: 26-026 236 Golfview Dr
Project Number: **26-026**
Project Address: 236 Golfview Dr. N, Hilltop Lakes, Tx. 77871
Project Phone: Project Fax:
Project E-Mail:
Contractor:
Sheet Title:

REVISIONS:

No.	Date:	By:	Description:
1			
2			
3			
4			
5			
6			
7			
8			

Scale	3/4" = 1'
Date Issued	10.2.2026
Sheet Number	A5-01