
Engineering Change Notice (**ECN**)

Job info

Date: Tue Sep 29 2026
Number: 26-021
Name: Renaudin
Contact: Adrianna Moore
Phone: 405.471.4588
E-mail: adrianna@renaudinbuilders.com
Project: Lumpkins Family Farm House
Address: 3484 Noak Rd
City: Round Top
State: Texas
Zip: 78954

Sheet No.	Drawing No.	Reason	Description(s)	Revision
A2-03	**3**	CLIENT REQUEST	Shift sink wall window to center of wall and adjust cabinets accordingly to be approved and revised by architect	**Level 3**
A2-02	**6**	CLIENT REQUEST	Shift warming drawer from center of drawer section to top	**Level 3**
A2-02	**5**	CLIENT REQUEST	Confirm liquor drawer height clearance @ 18"	**Level 3**
A2-02	**3**	CLIENT REQUEST	Switch ice maker and bev. Center locations	**Level 3**
A2-02	**1**	CLIENT REQUEST	Revise file drawer bays to have 1 file drawer each @ bottom and 2 top drawers	**Level 3**
A2-02	**1**	CLIENT REQUEST	Represent printer pullout placement center of bay; specs TBD	**Level 3**

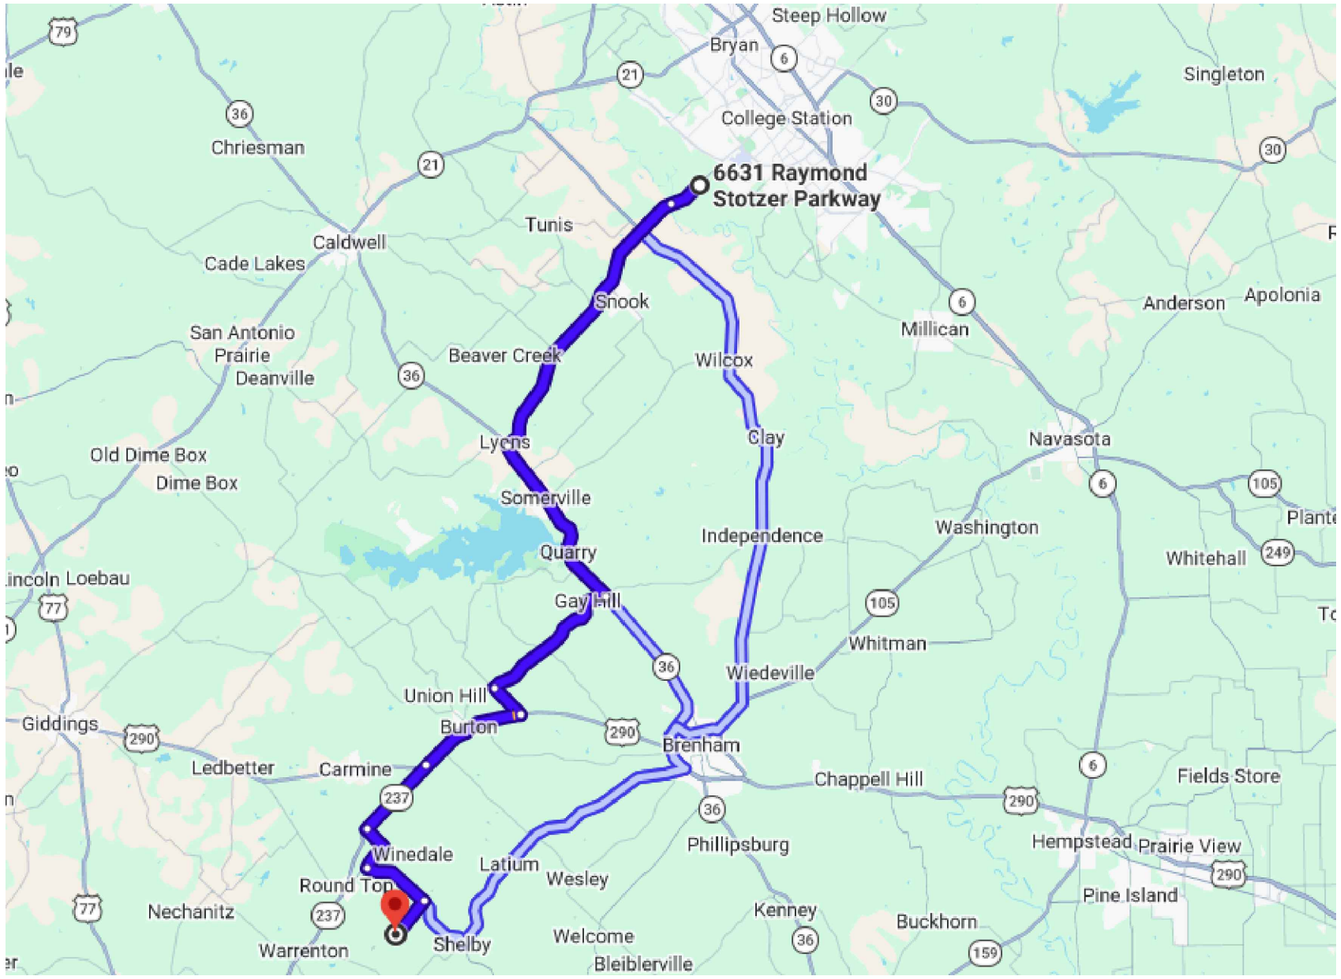

CABINET SCHEDULE

	LOCATION	CABINET STYLE	DOOR STYLE	FINISH	DRAWER GUIDES	HINGES	COUNTERTOPS
104	Sitting Rm	Face Frame Inset Door	Shaker	Paint Grade	Tandem Soft Close	Soft Close	Stone B/O
106	Closet	Face Frame Inset Door	Shaker	Paint Grade	Tandem Soft Close	Soft Close	Wood
107	Vanity	Face Frame Inset Door	Shaker	Paint Grade	Tandem Soft Close	Soft Close	Stone B/O
111	Murphy Bed	Face Frame Inset Door	Shaker	Paint Grade	Tandem Soft Close	Soft Close	Stone B/O
112	Bar	Face Frame Inset Door	Shaker	Paint Grade	Tandem Soft Close	Soft Close	Stone B/O
113	Kitchen	Face Frame Inset Door	Shaker	Paint Grade	Tandem Soft Close	Soft Close	Stone B/O
114	Scullery/Pantry	Face Frame Inset Door	Shaker	Paint Grade	Tandem Soft Close	Soft Close	Stone B/O
115	Mud Rm	Face Frame Inset Door	Shaker	Paint Grade	Tandem Soft Close	Soft Close	Wood
116	Powder	Face Frame Inset Door	Shaker	Paint Grade	Tandem Soft Close	Soft Close	Stone B/O
204	Bath	Face Frame Inset Door	Shaker	Paint Grade	Tandem Soft Close	Soft Close	Stone B/O
207	Vanity	Face Frame Inset Door	Shaker	Paint Grade	Tandem Soft Close	Soft Close	Stone B/O
208	WC	Face Frame Inset Door	Shaker	Paint Grade	Tandem Soft Close	Soft Close	N/A

APPLIANCE SCHEDULE

	LOCATION	MODEL #	DESCRIPTION	PANEL SIZE
113	Kitchen	SRT486G	Rangetop	N/A
		PL462212	Ventilation	N/A
		SO3050TE/S/T	Wall Oven	N/A
		CSO3050TE/S/T	Steam Oven	N/A
		WWD30 (UNO)	Warming Drawer	29.875 X 10.375
		DEC3650RID/R	Refrigerator	35.75 x 79.875
		DEC2450FI/L	Freezer	23.75 x 79.875
		SHV78CM3N	Dishwasher	27.5-30.125 x 23.125-23.375
		SMD2470ASY	Microwave	N/A
112	Bar	DEU2450BG/R	UC Refrigerator	23.25 x 30.375
		DEU2450W/L	UC Wine Storage	23.25 x 30.375
		N/A	Ice Maker	N/A
114	Pantry/Scullery	SHV78CM3N	Dishwasher	27.5-30.125 x 23.125-23.375
115	Mud Rm	WM5800HVA	Washer	N/A
		DLEX5800V	Dryer	N/A

TAMU

LEGEND

UNO	Unless Notified Otherwise
TBD	To Be Determined
IE	Inside Edge
OU	Outside Edge
ADJ	Adjustable Shelves
B / O	By Others
VIF	Verify In Field
WD-1	Paint Grade
WD-2	Selected Stain Wood

Project Title: Lumpkins Farm House
Project Number:
Project Address: 3884 Noak Rd Round Top, Tx 78954
Project Phone:
Project Fax:
Project E-Mail:
Contractor: Renaudin Builders
Sheet Title:

REVISIONS:


No.	Date:	By:	Description:
1			
2			
3			
4			
5			
6			
7			
8			

Scale: 185/256" = 1'
Date Issued: 9.29.2026
Sheet Number: COVER

ARCHITECT
GordonPartners
4900 Woodway Dr. Suite 1125
Houston, Tx. 77056


GENERAL CONTRACTOR
Renaudin Builders
1616 S Voss Rd Suite 700
Houston, Tx. 77057

FABRICATION / INSTALLATION
Grant Designs,LLC
6631 Raymond Stotzer Pkwy
College Station, Tx. 77845

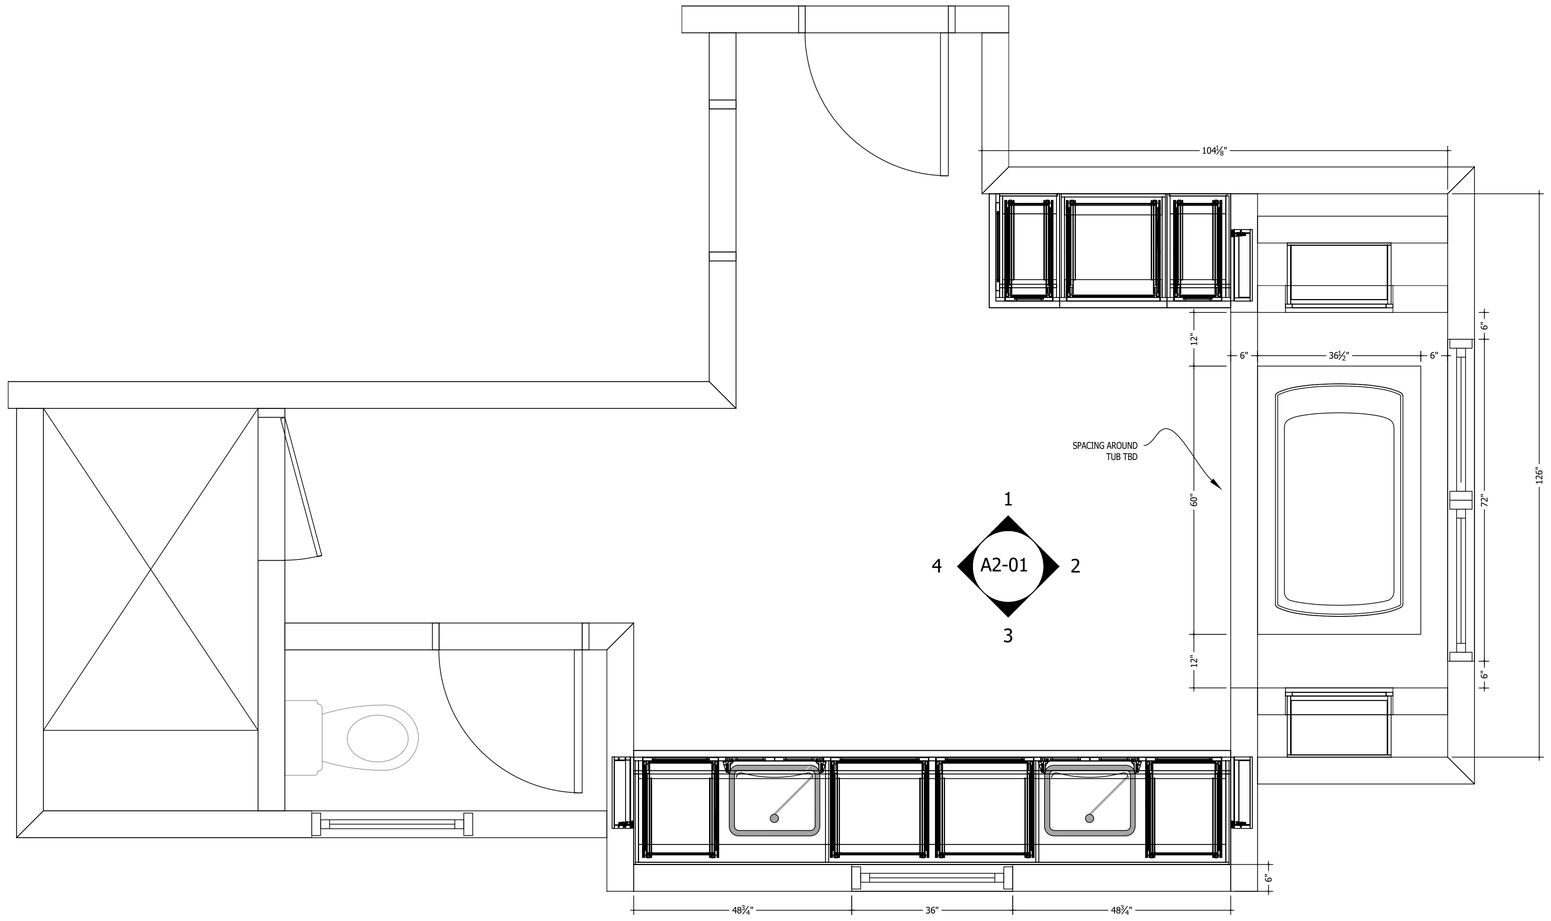


1 Plan 107 Vanity

Sheet Ref: PLAN

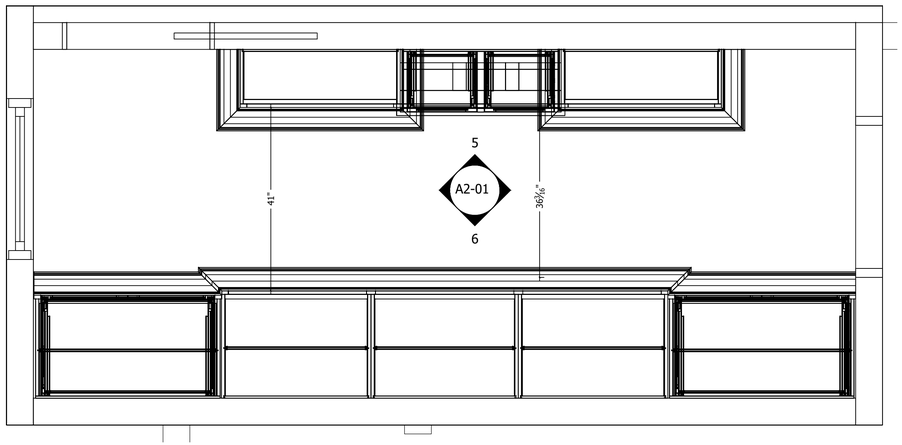

2 Plan 106 Closet

Sheet Ref: PLAN

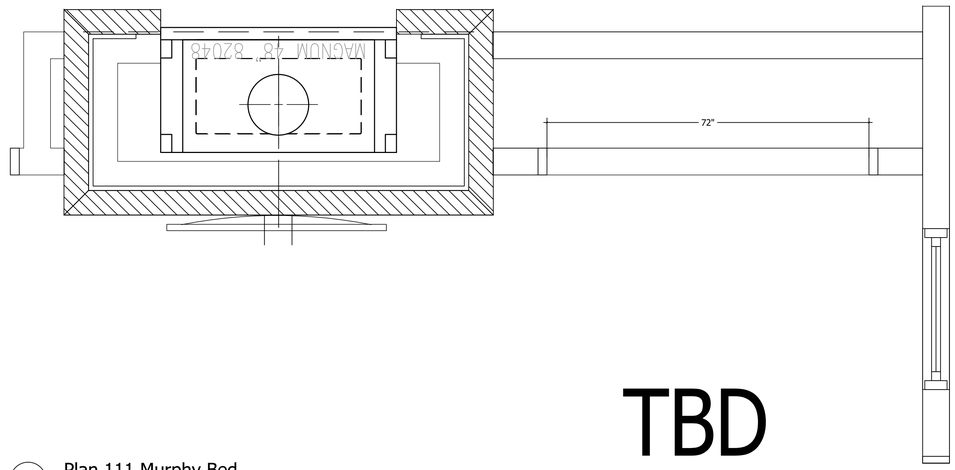

TBD

3 Plan 111 Murphy Bed

Sheet Ref: PLAN


TAMU

Project Title: Lumpkins Farm House
Project Number:
Project Address: 3884 Noak Rd Round Top, Tx 78954
Project Phone:
Project Fax:
Project E-Mail:
Contractor: Renaudin Builders
Sheet Title:

REVISIONS:


No.	Date:	By:	Description:
1			
2			
3			
4			
5			
6			
7			
8			

Scale	3/4" = 1'
Date Issued	9.29.2026
Sheet Number	A1-01

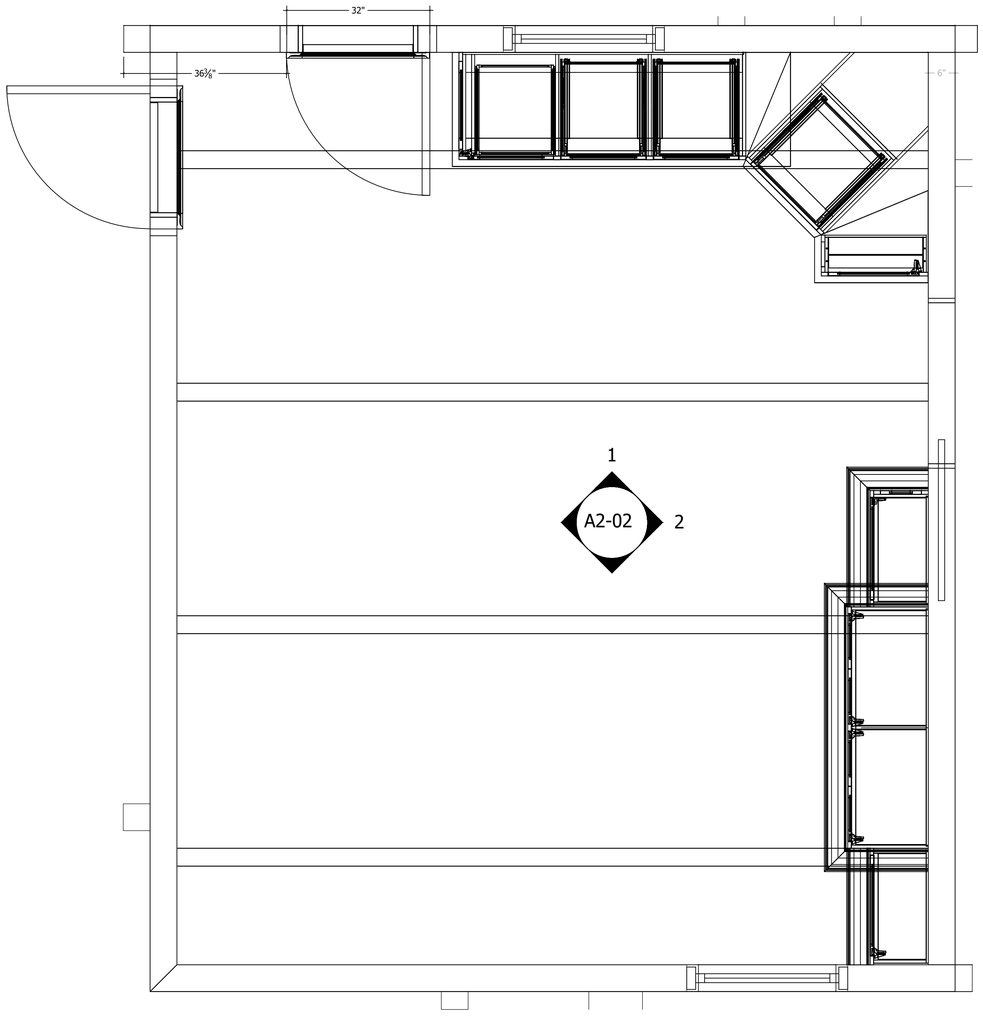


4 Plan 104 Sitting Room

Sheet Ref: PLAN

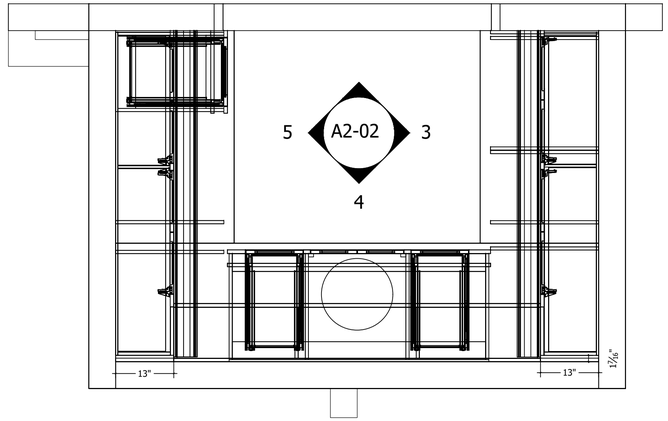


5 Plan 112 Bar

Sheet Ref: PLAN

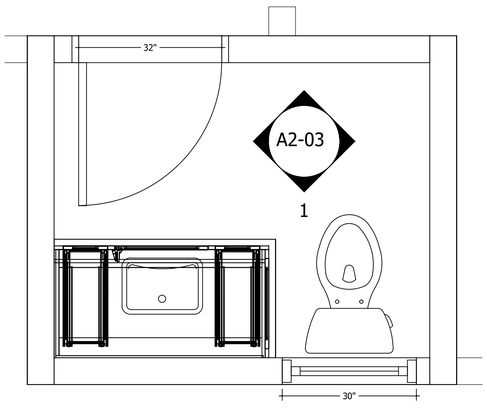

6 Plan 116 Powder

Sheet Ref: PLAN

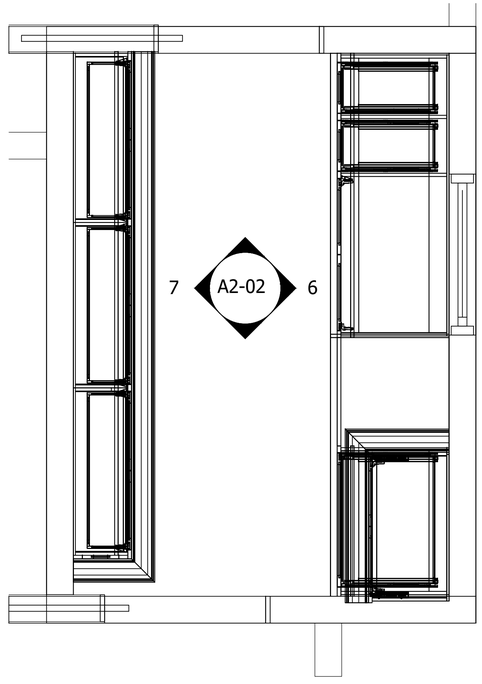

7 Plan 114 Scullery / Pantry

Sheet Ref: PLAN

CUTTING EDGE CABINET DESIGN

TEXAS A&M UNIVERSITY 1876


TAMU

Project Title: Lumpkins Farm House
Project Number:
Project Address: 3884 Noak Rd Round Top, Tx 78954
Project Phone:
Project Fax:
Project E-Mail:
Contractor: Renaudin Builders
Sheet Title:

REVISIONS:


No.	Date:	By:	Description:
1			
2			
3			
4			
5			
6			
7			
8			

Scale	3/4" = 1'
Date Issued	9.29.2026
Sheet Number	A1-02

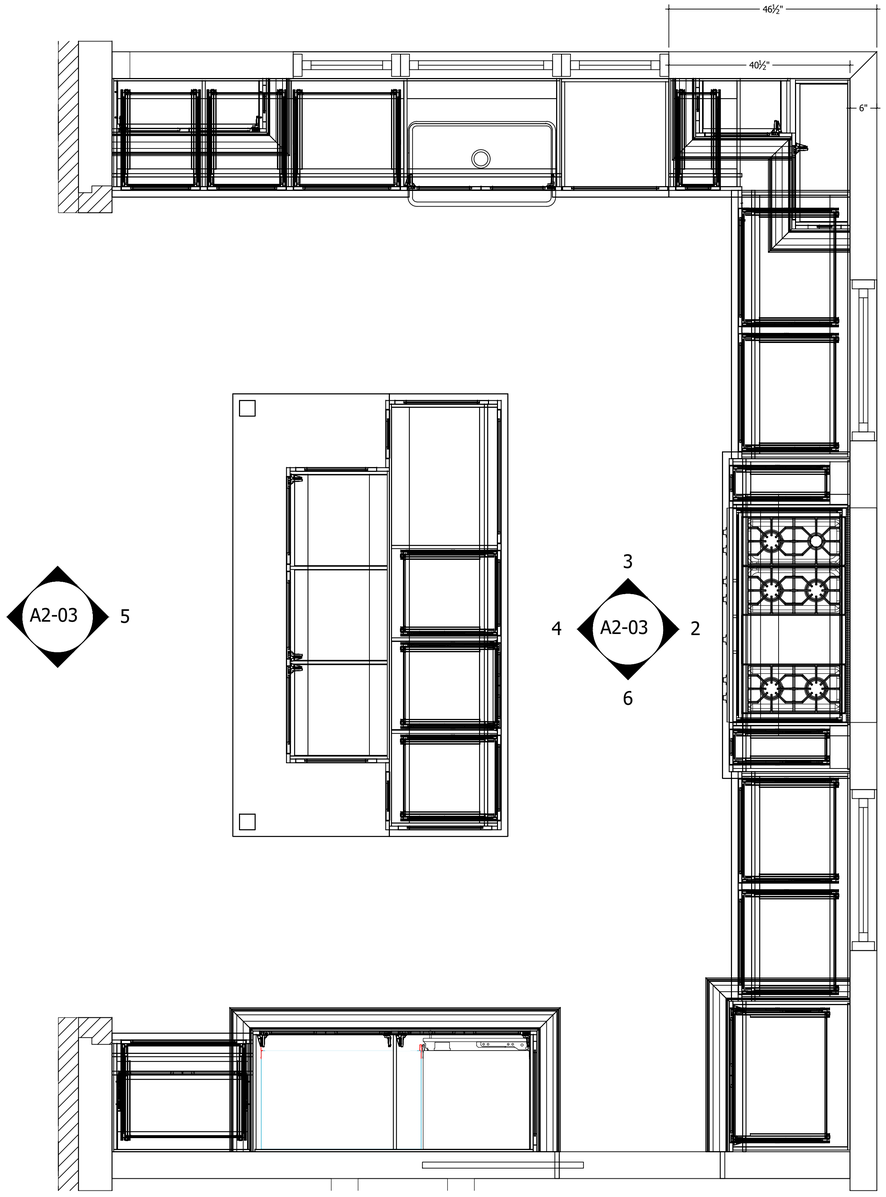

8 Plan 113 Kitchen

Sheet Ref: PLAN

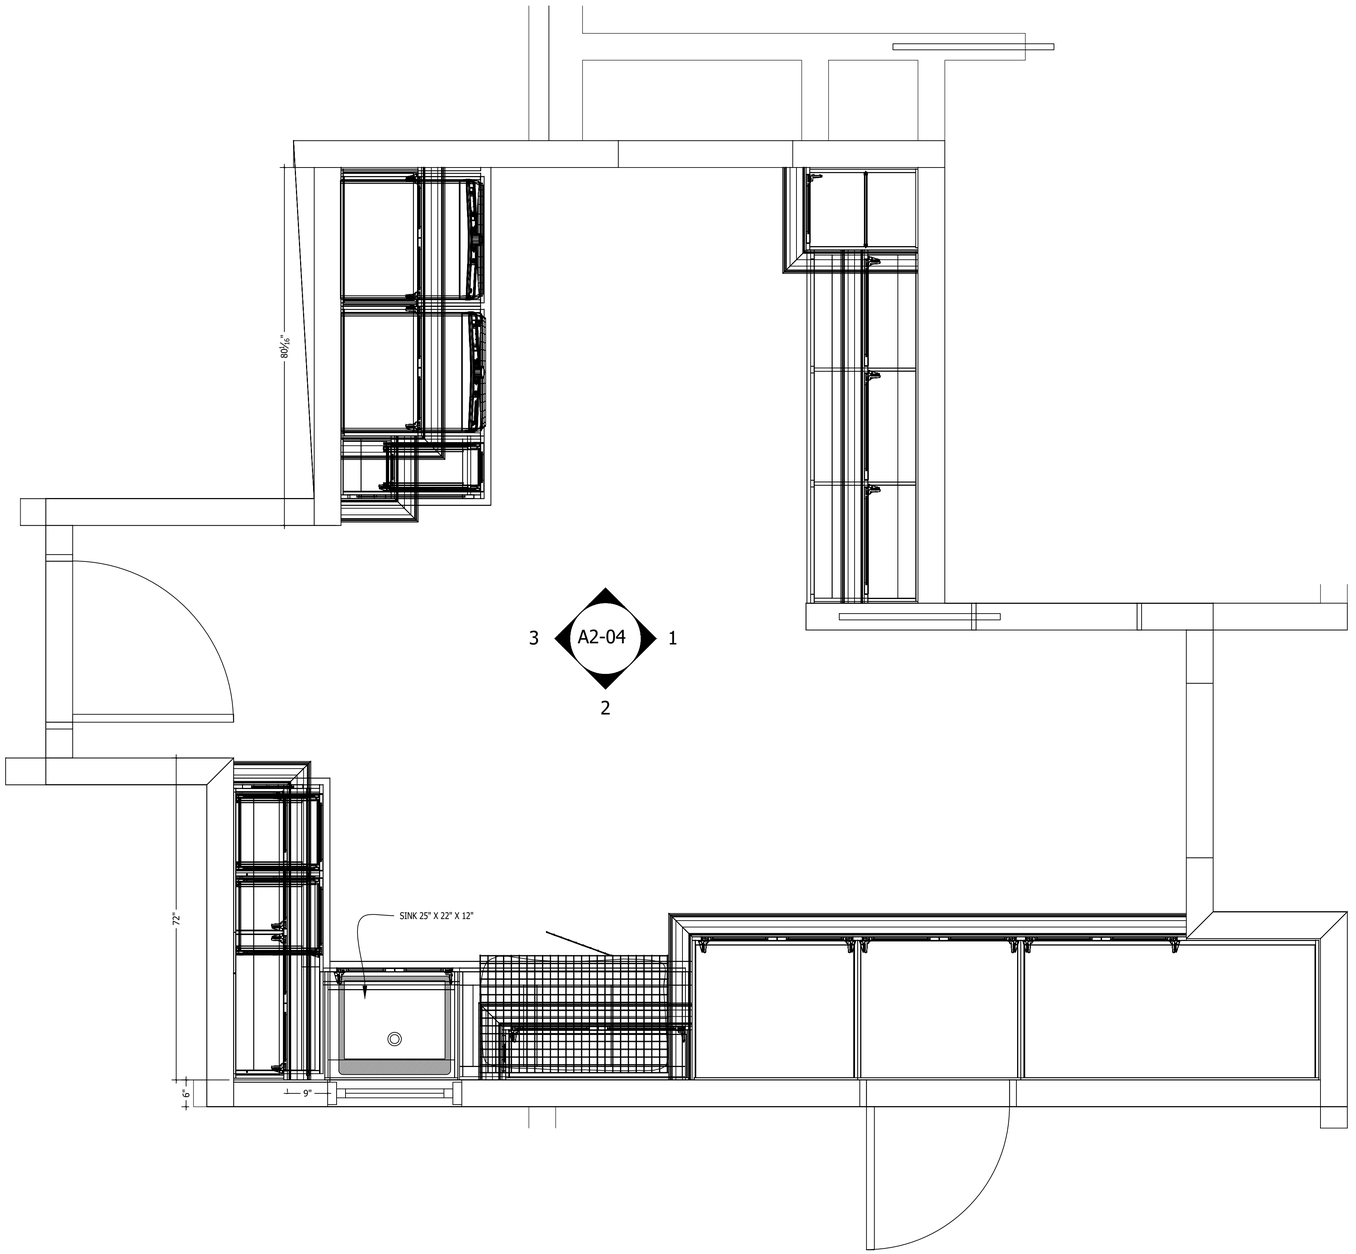

9 Plan 115 Mud Rm

Sheet Ref: PLAN

CUTTING EDGE CABINET DESIGN

TEXAS A&M UNIVERSITY 1876


TAMU

Project Title: Lumpkins Farm House
Project Number:
Project Address: 3884 Noak Rd Round Top, Tx 78954
Project Phone: Project Fax:
Project E-Mail:
Contractor: Renaudin Builders
Sheet Title:

REVISIONS:


No.	Date:	By:	Description:
1			
2			
3			
4			
5			
6			
7			
8			

Scale	3/4" = 1'
Date Issued	9.29.2026
Sheet Number	A1-03

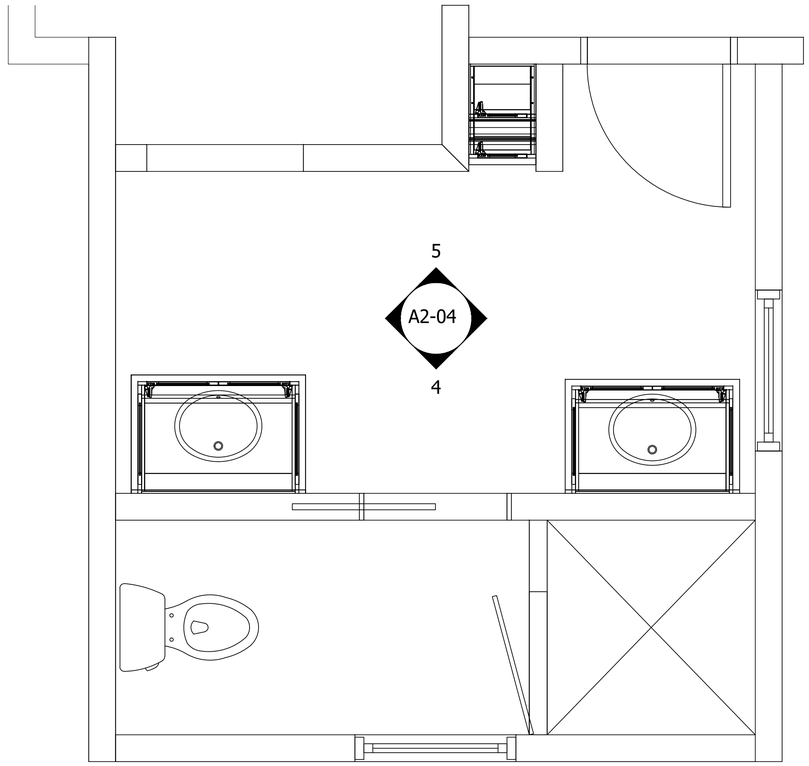


10 Plan 204 Bath

Sheet Ref: PLAN

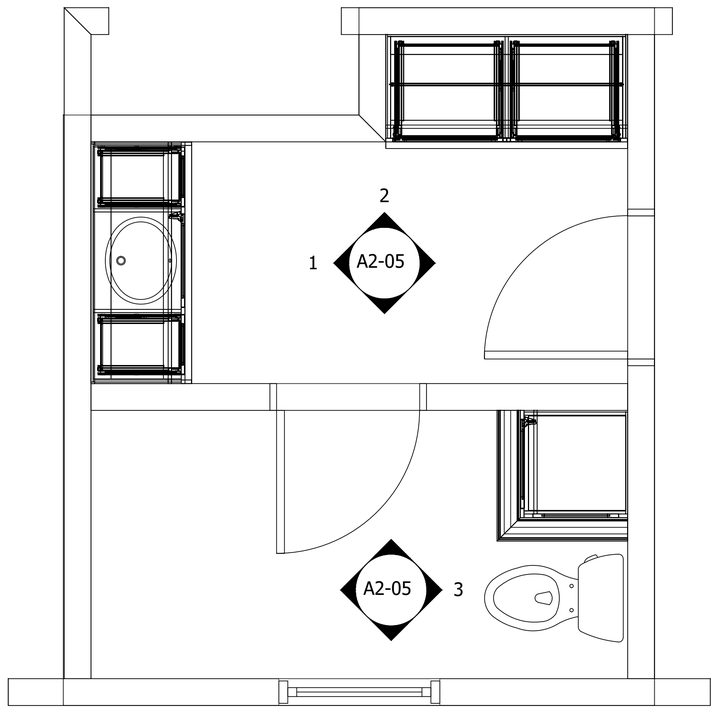

11 Plan 207 Vanity / 208 W.C.

Sheet Ref: PLAN

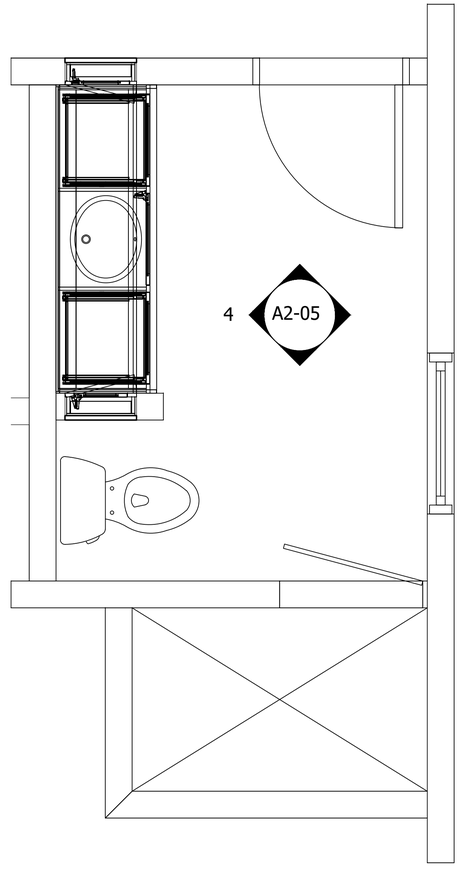

12 Plan 211 Bath

Sheet Ref: PLAN

CUTTING EDGE CABINET DESIGN

TEXAS A&M UNIVERSITY 1876


TAMU

Project Title: Lumpkins Farm House
Project Number:
Project Address: 3884 Noak Rd Round Top, Tx 78954
Project Phone:
Project Fax:
Project E-Mail:
Contractor: Renaudin Builders
Sheet Title:

REVISIONS:

No.	Date:	By:	Description:
1			
2			
3			
4			
5			
6			
7			
8			

Scale	3/4" = 1'
Date Issued	9.29.2026
Sheet Number	A1-04

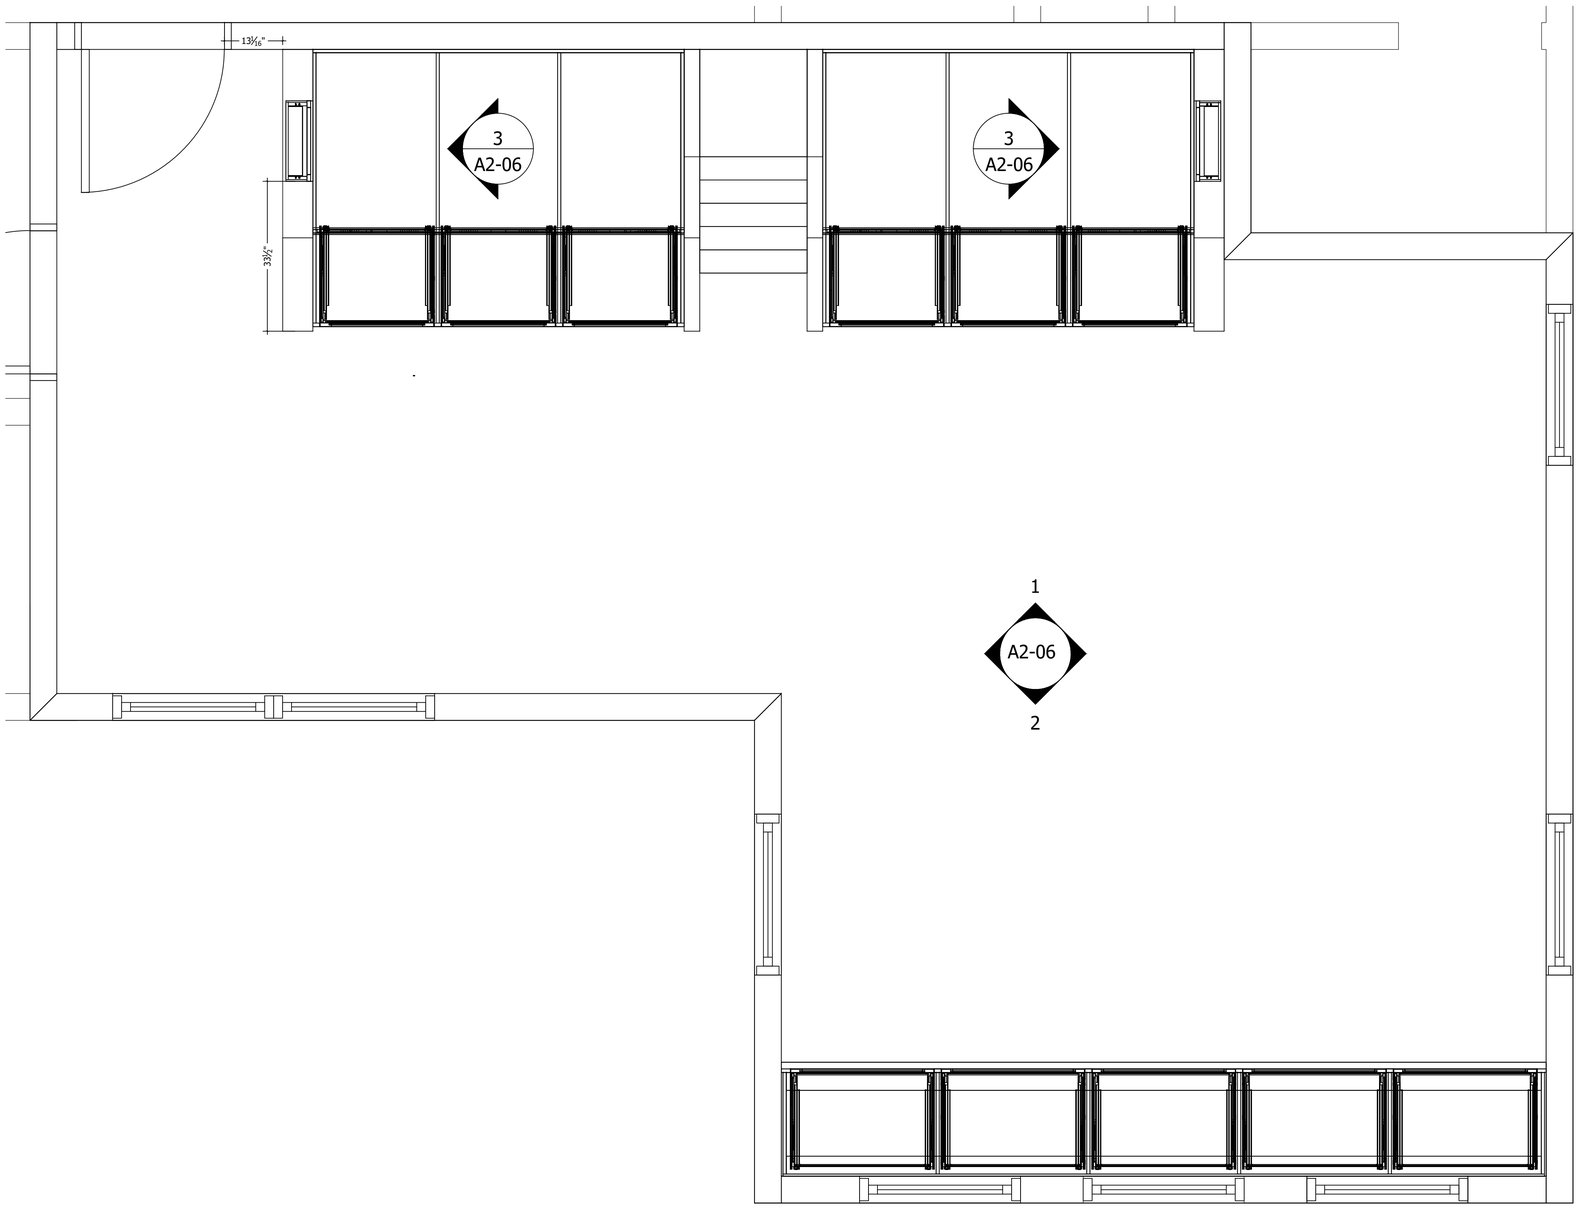

13 Plan 206 Bunk Rm

Sheet Ref: PLAN

CUTTING EDGE CABINET DESIGN

TEXAS A&M UNIVERSITY 1876


TAMU

Project Title: Lumpkins Farm House
Project Number:
Project Address: 3884 Noak Rd Round Top, Tx 78954
Project Phone: Project Fax:
Project E-Mail:
Contractor: Renaudin Builders
Sheet Title:

REVISIONS:


No.	Date:	By:	Description:
1			
2			
3			
4			
5			
6			
7			
8			

Scale	3/4" = 1'
Date Issued	9.29.2026
Sheet Number	A1-05

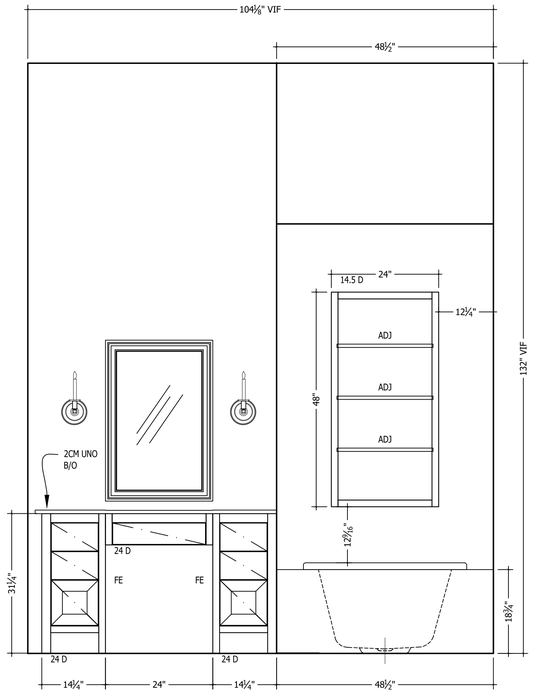


1 Elv Vanity 107

Sheet Ref:A1-01

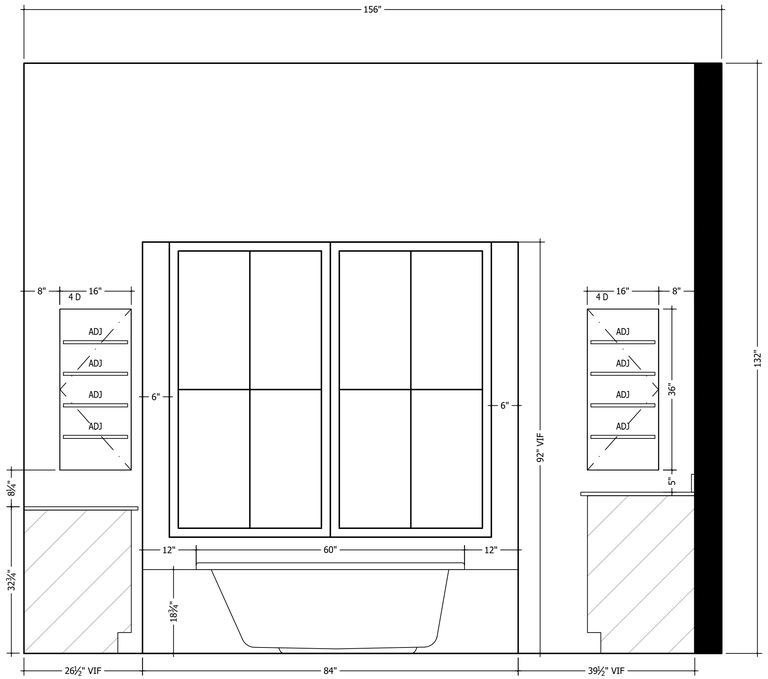


2 Elv Vanity 107

Sheet Ref: A1-01

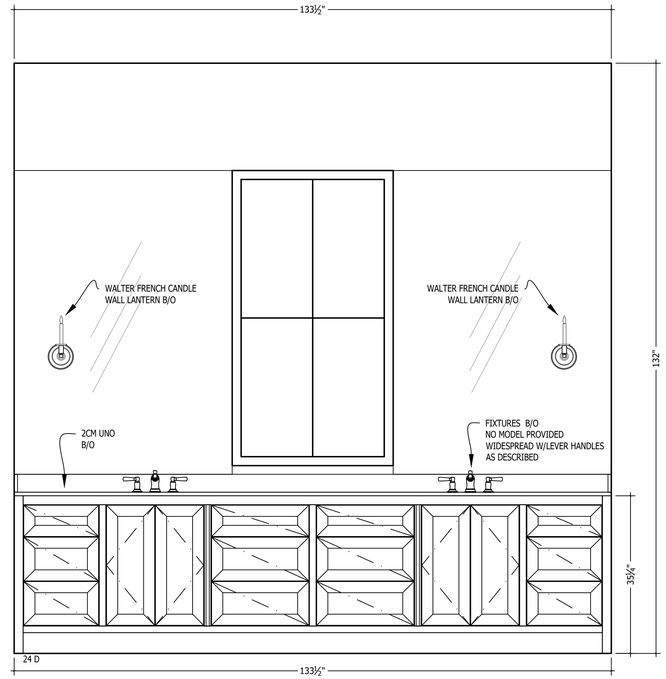


3 Elv Vanity 107

Sheet Ref: A1-01

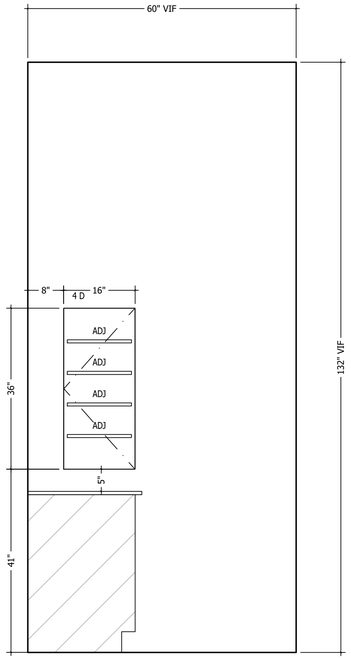


4 Elv Vanity 107

Sheet Ref: A1-01

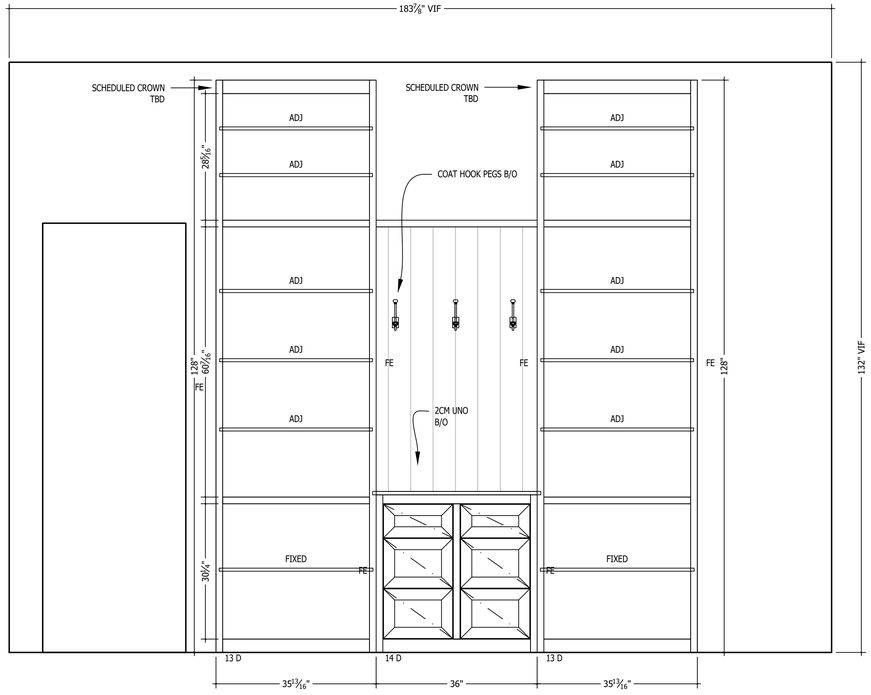

5 Elv Closet 106

Sheet Ref: A1-01

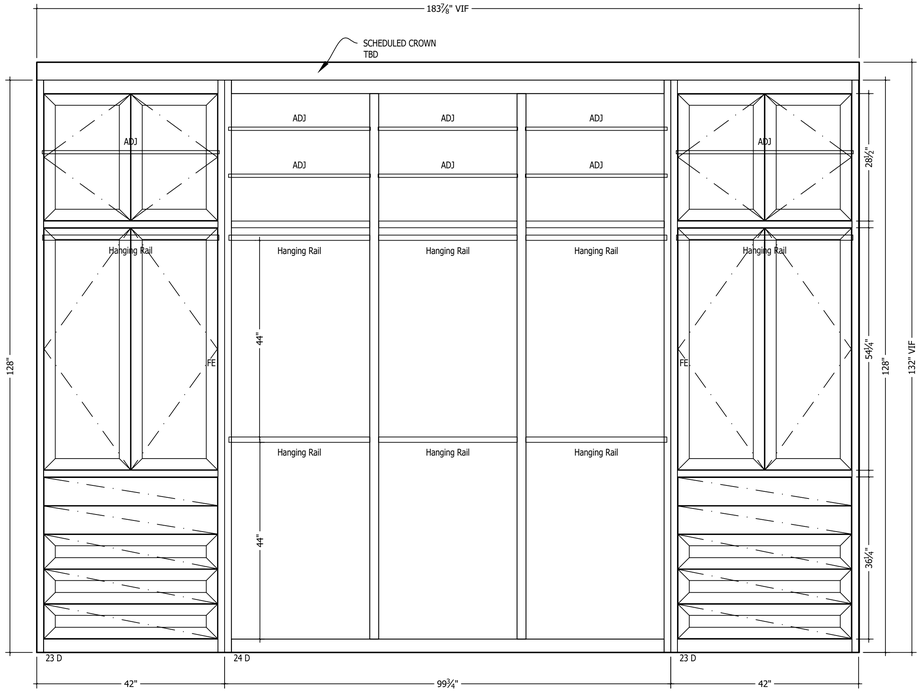

6 Elv Closet 106

Sheet Ref: A1-01

CUTTING EDGE CABINET DESIGN

TEXAS A&M UNIVERSITY 1876


TAMU

Project Title: Lumpkins Farm House
Project Number:
Project Address: 3884 Noak Rd Round Top, Tx 78954
Project Phone: Project Fax:
Project E-Mail:
Contractor: Renaudin Builders
Sheet Title:

REVISIONS:


No.	Date:	By:	Description:
1			
2			
3			
4			
5			
6			
7			
8			

Scale	3/4" = 1'
Date Issued	9.29.2026
Sheet Number	A2-01

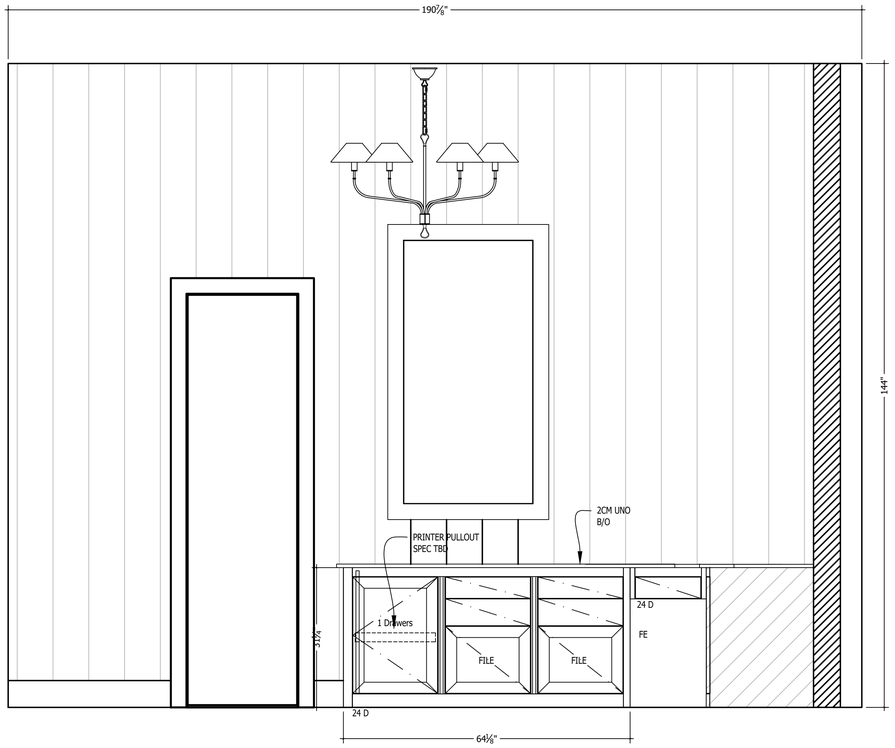


1 Elv Sitting Room 104

Sheet Ref: A1-02

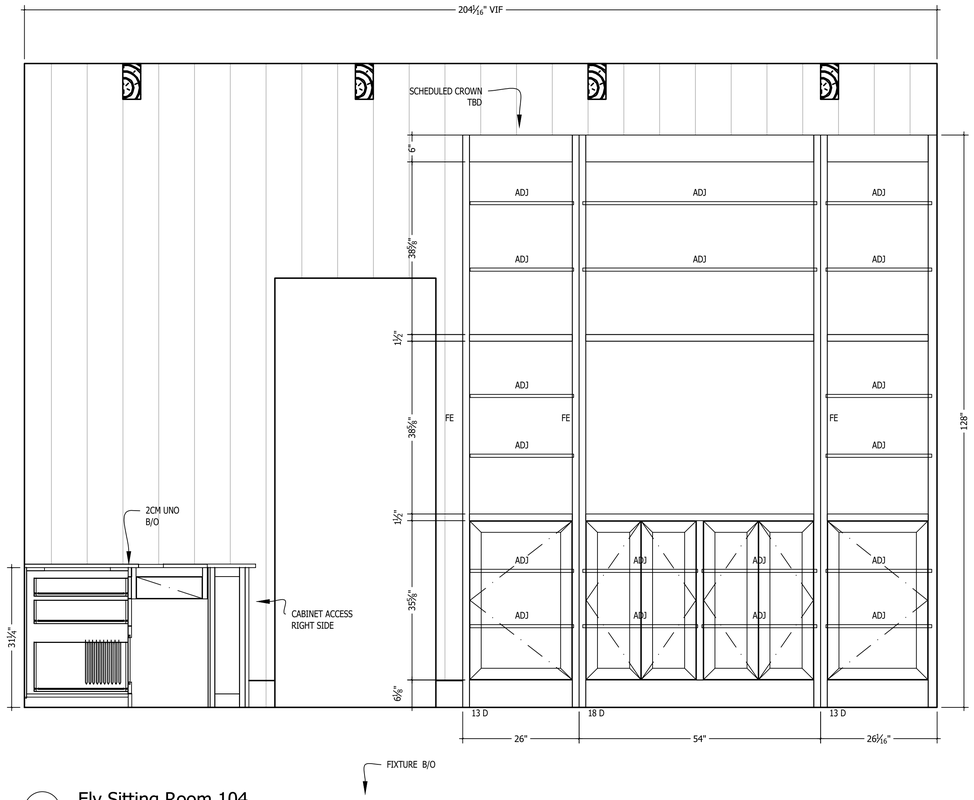


2 Elv Sitting Room 104

Sheet Ref: A1-02

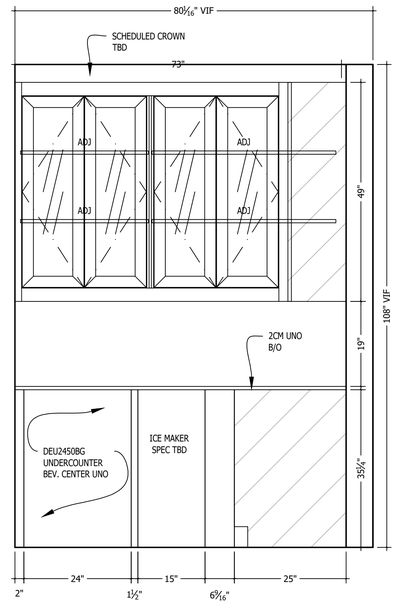


3 Elv Bar 112

Sheet Ref: A1-02

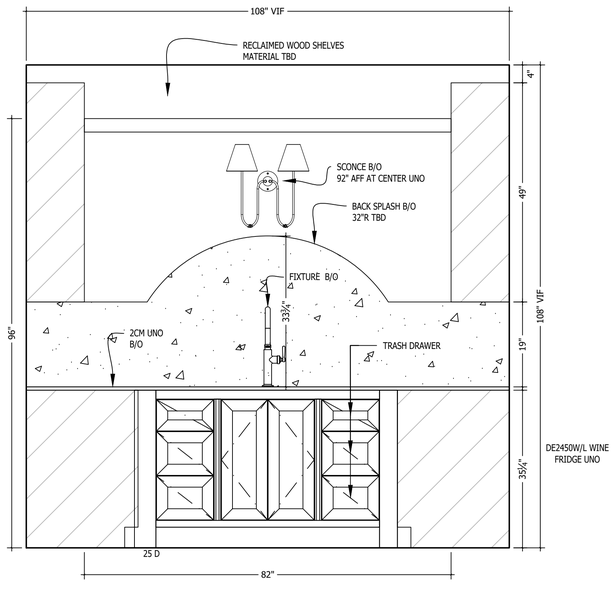


4 Elv Bar 112

Sheet Ref: A1-02

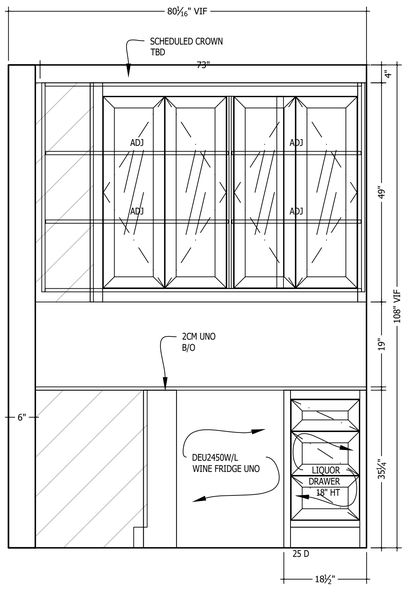


5 Elv Bar 112

Sheet Ref: A1-02

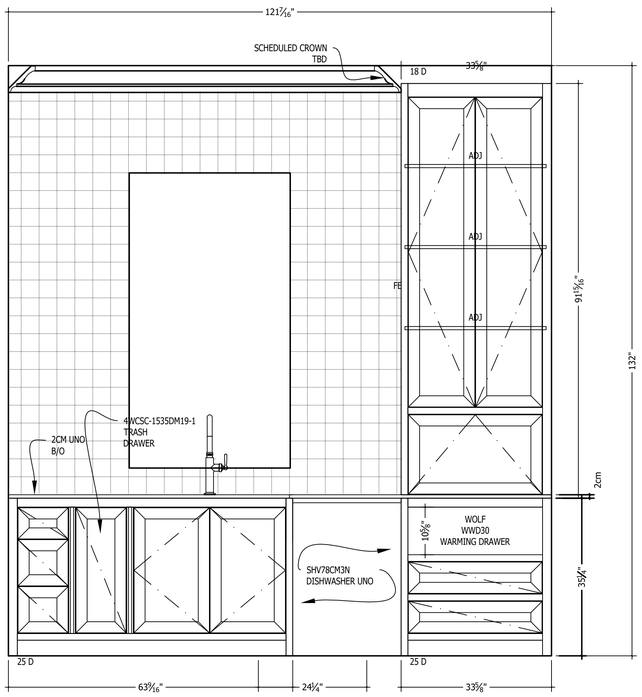

6 Elv Scullery / Pantry 114

Sheet Ref: A1-02

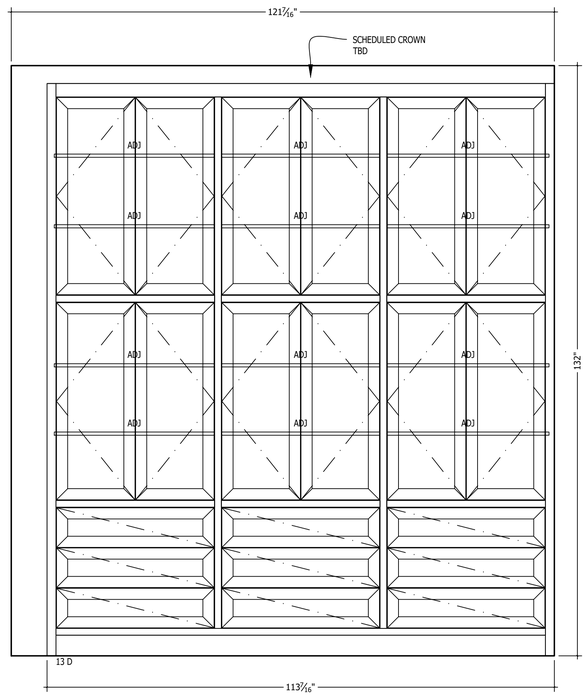

7 Elv Scullery / Pantry 114

Sheet Ref: A1-02

CUTTING EDGE CABINET DESIGN

TEXAS A&M UNIVERSITY 1876

TAMU

Project Title: Lumpkins Farm House

Project Number:

Project Address: 3884 Noak Rd Round Top, Tx 78954

Project Phone: Project Fax:

Project E-Mail:


Contractor: Renaudin Builders

Sheet Title:

REVISIONS:


No.	Date:	By:	Description:
1			
2			
3			
4			
5			
6			
7			
8			

Scale	3/4" = 1'
Date Issued	9.29.2026
Sheet Number	A2-02

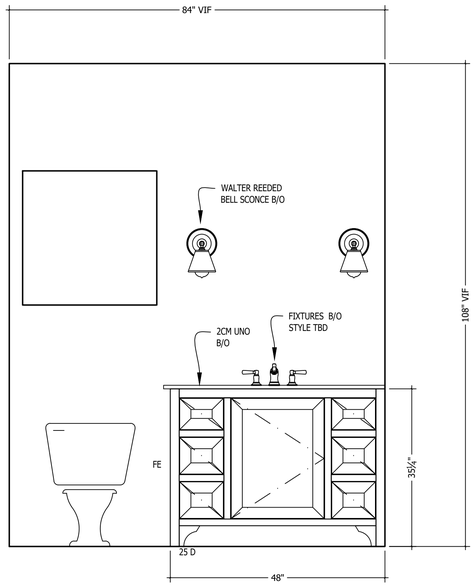


1 Elv Powder 116

Sheet Ref:A1-02

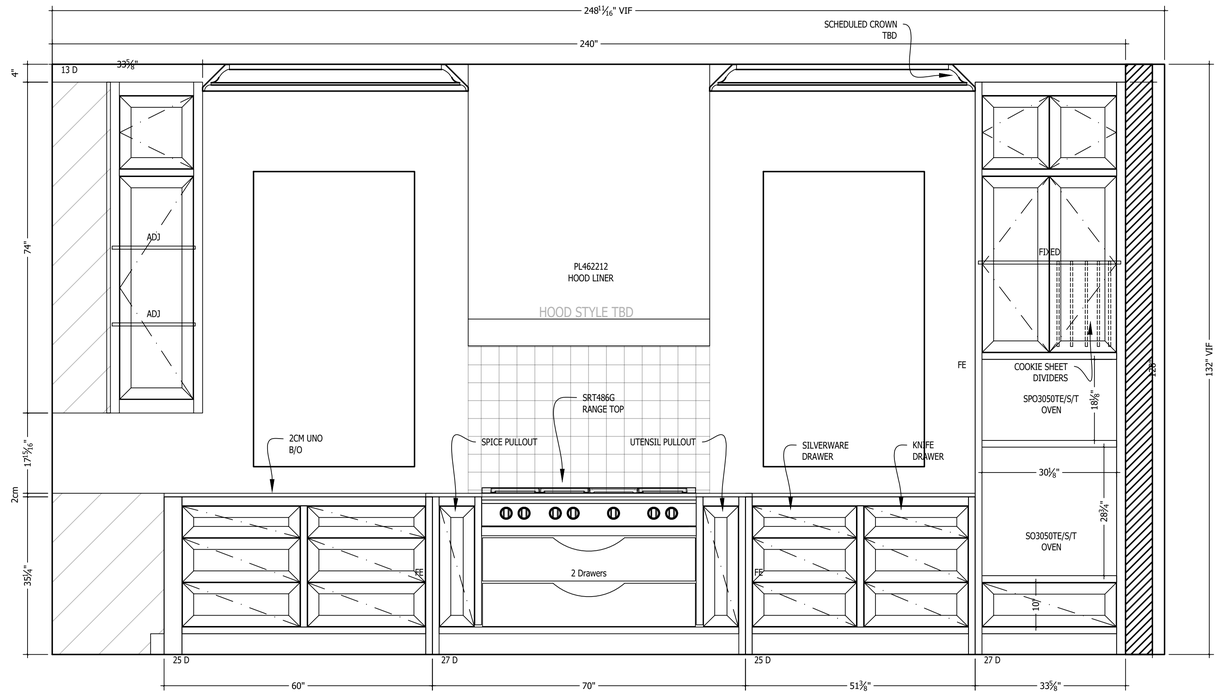


2 Elv Kitchen

Sheet Ref: A1-03

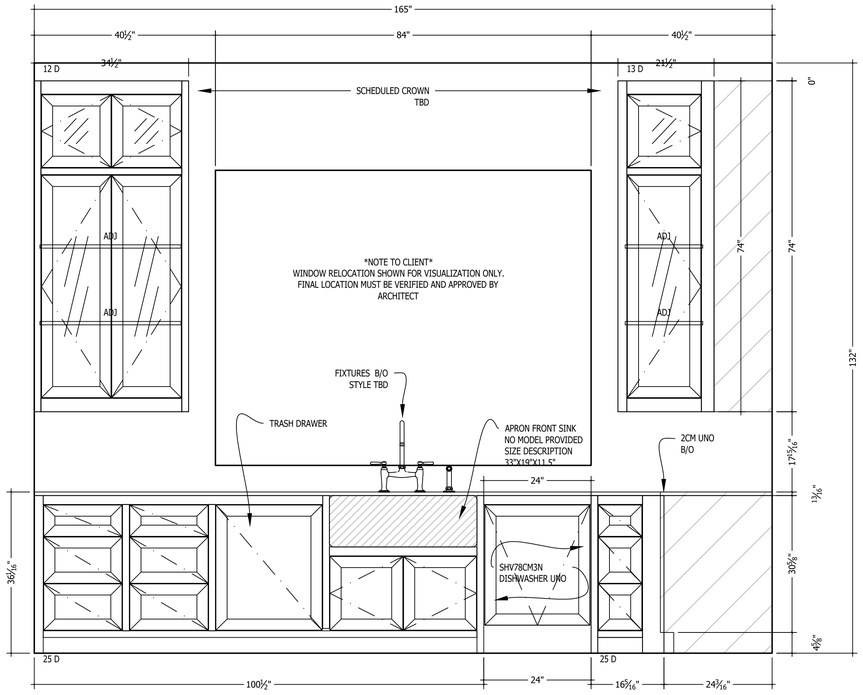


3 Elv Kitchen

Sheet Ref: A1-03

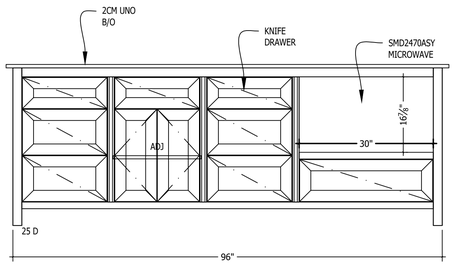


4 Elv Kitchen

Sheet Ref: A1-03

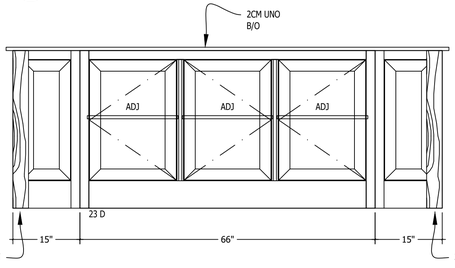

5 Elv Kitchen

Sheet Ref: A1-03

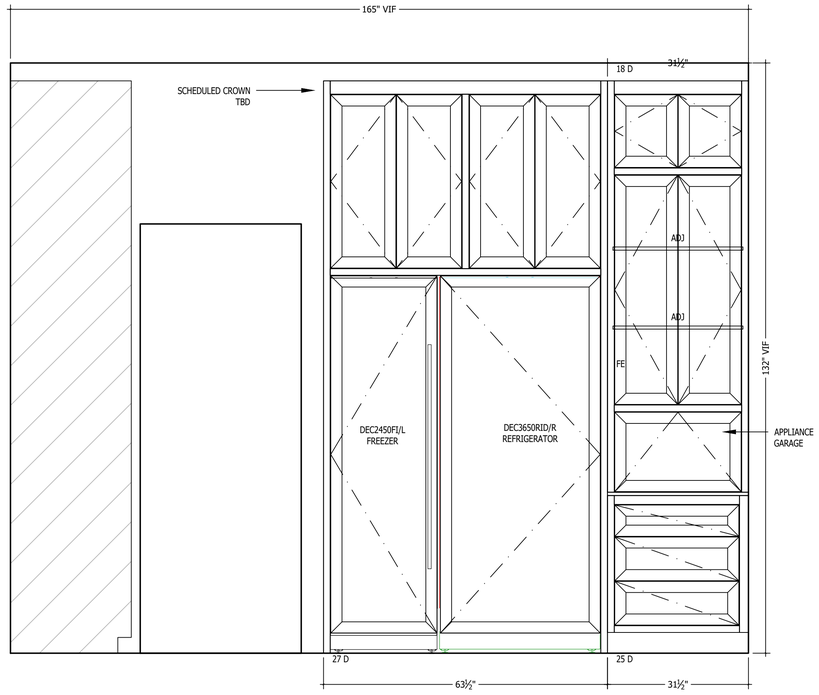

6 Elv Kitchen

Sheet Ref: A1-03

CUTTING EDGE CABINET DESIGN


TAMU

Project Title: Lumpkins Farm House
Project Number:
Project Address: 3884 Noak Rd Round Top, Tx 78954
Project Phone: Project Fax:
Project E-Mail:
Contractor: Renaudin Builders
Sheet Title:

REVISIONS:


No.	Date:	By:	Description:
1			
2			
3			
4			
5			
6			
7			
8			

Scale	3/4" = 1'
Date Issued	9.29.2026
Sheet Number	A2-03

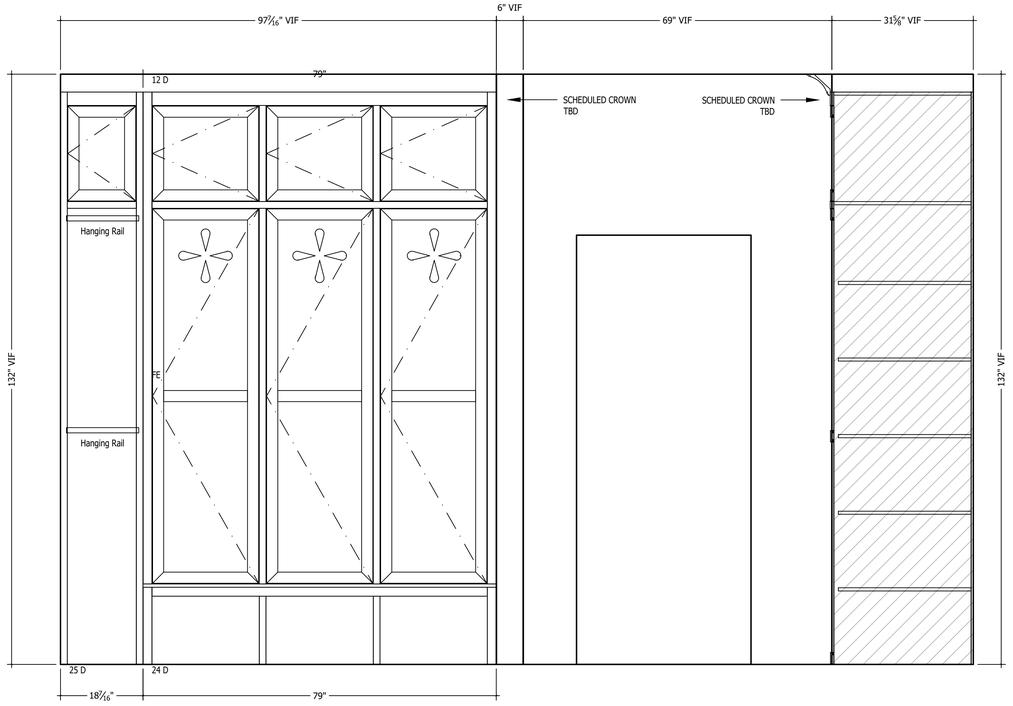


1 Elv Mud Rm 115

Sheet Ref: A1-03

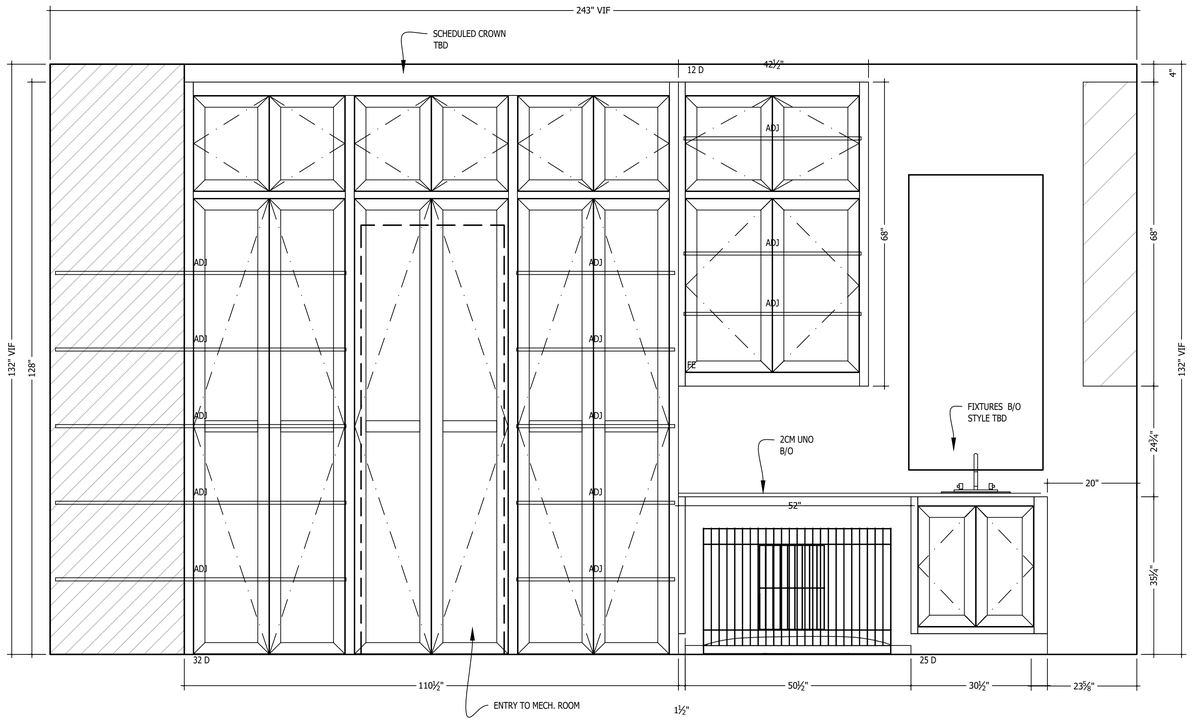


2 Elv Mud Rm 115

Sheet Ref: A1-03

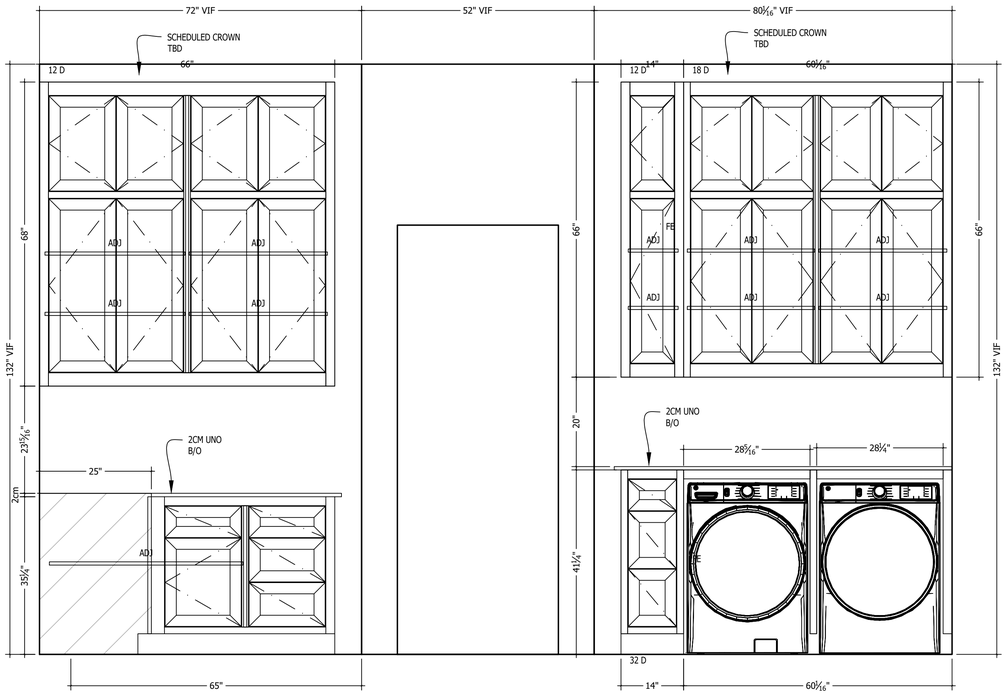


3 Elv Mud Room 115

Sheet Ref: A1-03

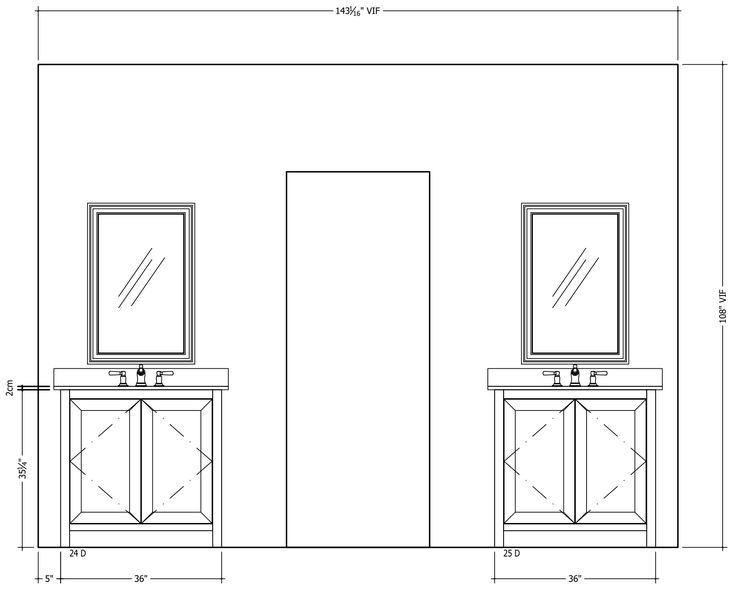

4 Elv Bath 204

Sheet Bath 204

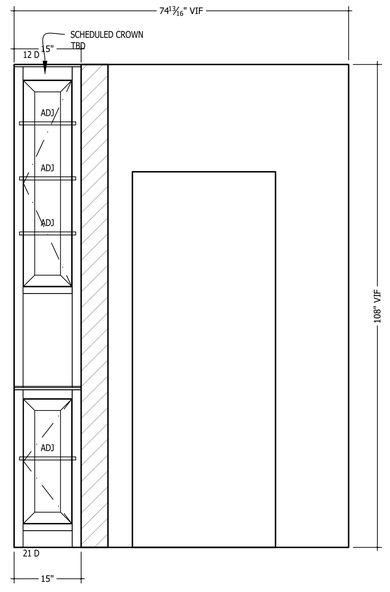

5 Elv Bath 204

Sheet Ref:A1-04

CUTTING EDGE CABINET DESIGN

TEXAS A&M UNIVERSITY 1876


TAMU

Project Title: Lumpkins Farm House
Project Number:
Project Address: 3884 Noak Rd Round Top, Tx 78954
Project Phone: Project Fax:
Project E-Mail:
Contractor: Renaudin Builders
Sheet Title:

REVISIONS:


No.	Date:	By:	Description:
1			
2			
3			
4			
5			
6			
7			
8			

Scale	3/4" = 1'
Date Issued	9.29.2026
Sheet Number	A2-04

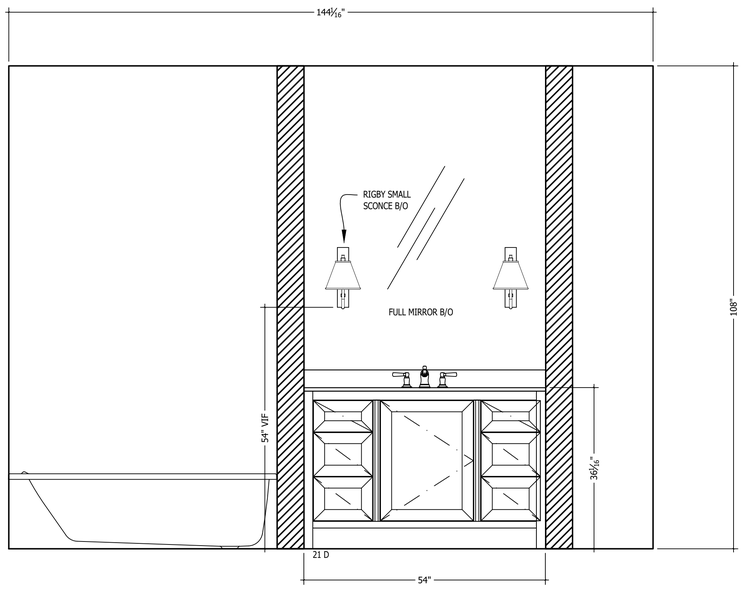


1 Elv Bath 207

Sheet Ref: A1-04

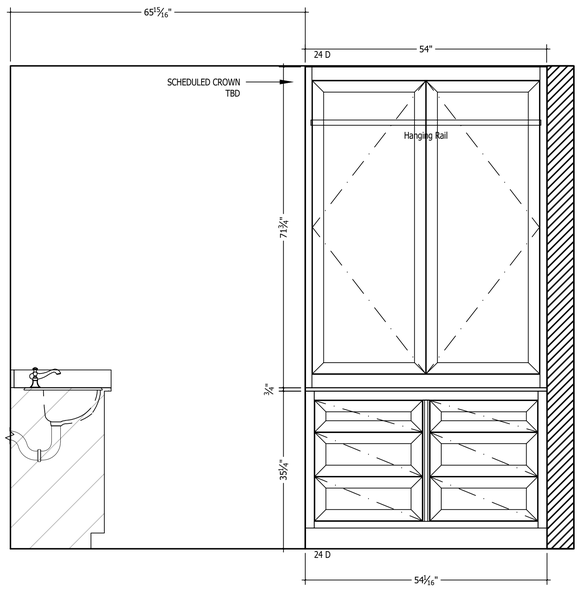


2 ElvBath 207

Sheet Ref: A1-04

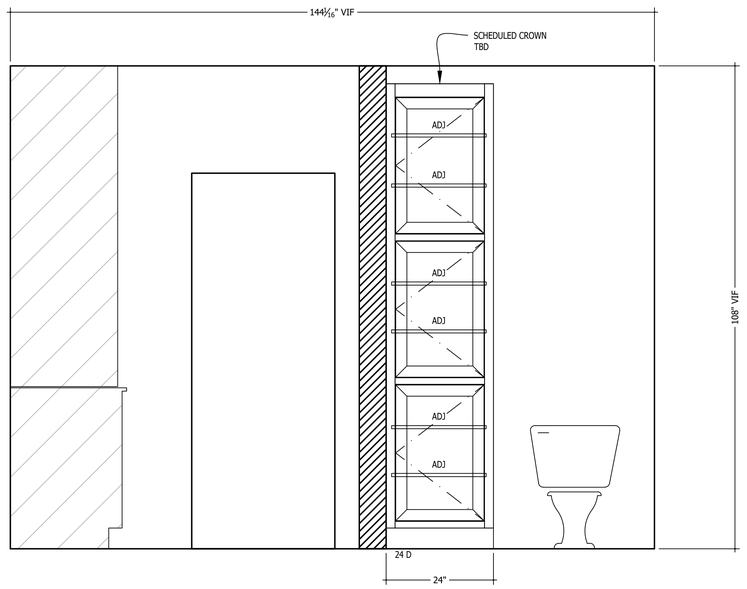


3 Elv W.C. 208

Sheet Ref: A1-04

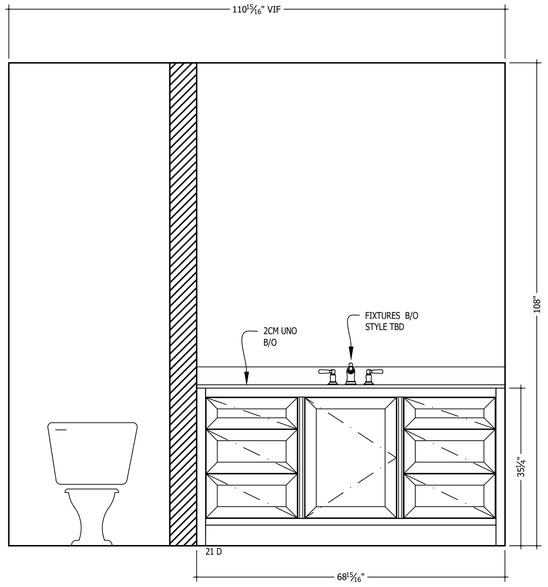

4 Elv Bath 211

Sheet Ref: A1-04

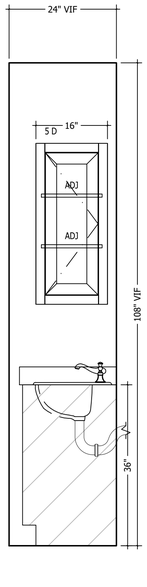

5 Elv Bath 211

Sheet Ref: A1-04

CUTTING EDGE CABINET DESIGN


TAMU

Project Title: Lumpkins Farm House
Project Number:
Project Address: 3884 Noak Rd Round Top, Tx 78954
Project Phone: Project Fax:
Project E-Mail:
Contractor: Renaudin Builders
Sheet Title:

REVISIONS:


No.	Date:	By:	Description:
1			
2			
3			
4			
5			
6			
7			
8			

Scale	3/4" = 1'
Date Issued	9.29.2026
Sheet Number	A2-05

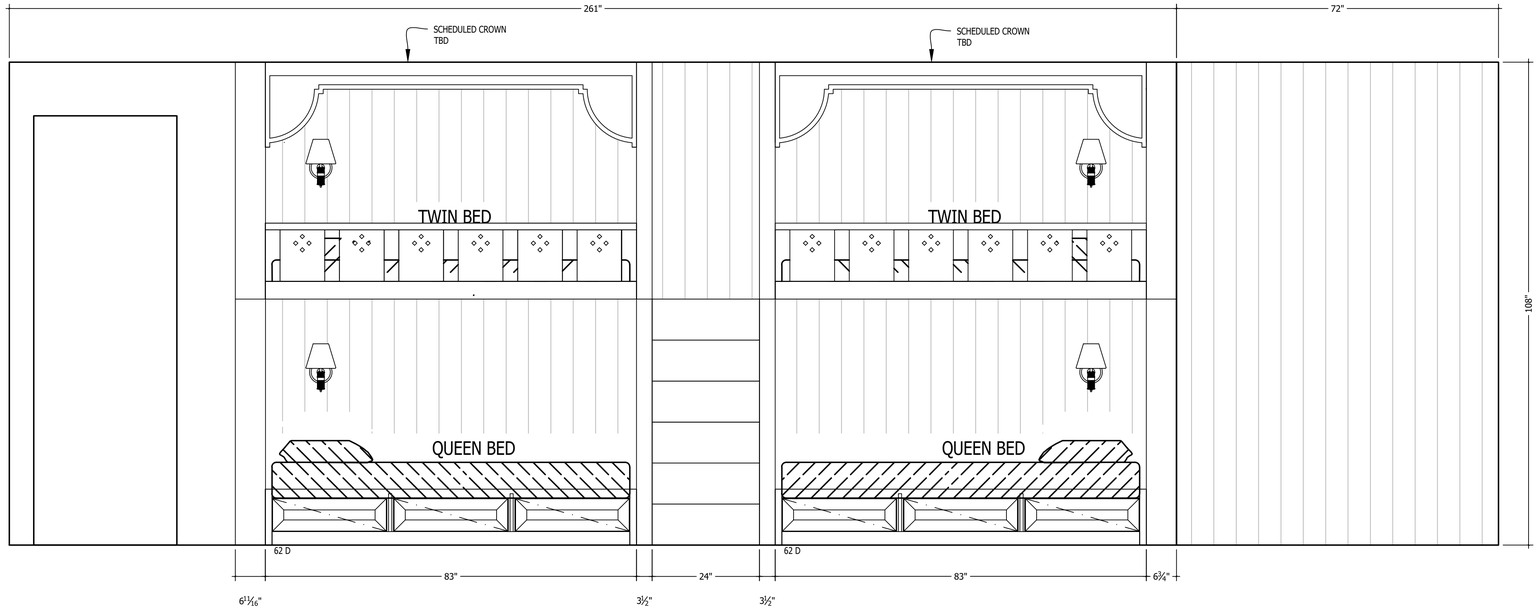


1 Elv 206 Bunk Rm

Sheet Ref: A1-04

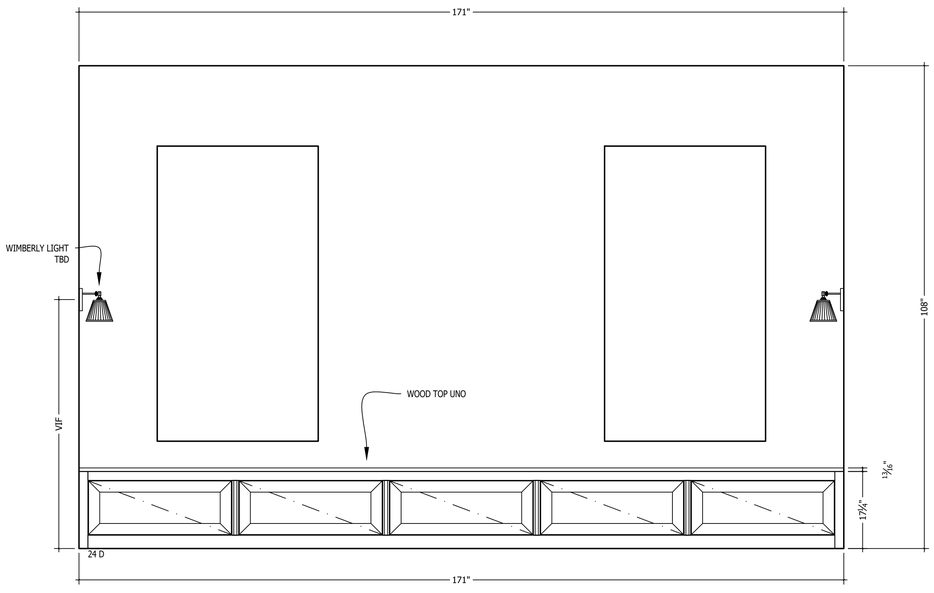

2 Elv 206 Bunk Rm

Sheet Ref: A1-04

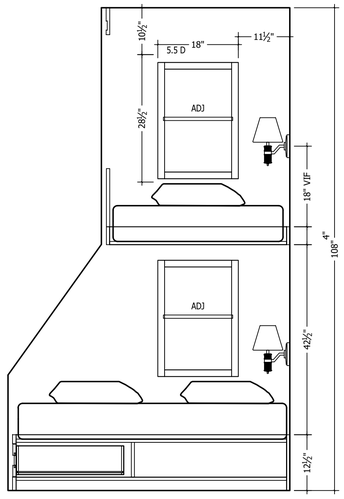

3 Elv 206 Bunk Rm

Sheet Ref: A1-04

TAMU

Project Title: Lumpkins Farm House
Project Number:
Project Address: 3884 Noak Rd Round Top, Tx 78954
Project Phone: Project Fax:
Project E-Mail:
Contractor: Renaudin Builders
Sheet Title:

REVISIONS:

No.	Date:	By:	Description:
1			
2			
3			
4			
5			
6			
7			
8			

Scale	3/4" = 1'
Date Issued	9.29.2026
Sheet Number	A2-06