
CABINET SCHEDULE

	LOCATION	CABINET STYLE	DOOR STYLE	FINISH	DRAWER GUIDES	HINGES	COUNTERTOPS
101	KITCHEN	FACE FRAME OVERLAY	TBD	PAINT GRADE UNO	TANDEM SOFT CLOSE	EURO SOFT CLOSE	B/O 2CM UNO
	KITCHEN ISLAND	FACE FRAME OVERLAY	TBD	WHITE OAK	TANDEM SOFT CLOSE	EURO SOFT CLOSE	B/O 2CM UNO
102	MASTER BATH	FACE FRAME OVERLAY	TBD	WHITE OAK	TANDEM SOFT CLOSE	EURO SOFT CLOSE	B/O 2CM UNO
103	OFFICE	FACE FRAME OVERLAY	TBD	PAINT GRADE UNO	TANDEM SOFT CLOSE	EURO SOFT CLOSE	B/O 2CM UNO
104	BATH 1	FACE FRAME OVERLAY	TBD	PAINT GRADE UNO	TANDEM SOFT CLOSE	EURO SOFT CLOSE	B/O 2CM UNO
105	BATH 2	FACE FRAME OVERLAY	TBD	PAINT GRADE UNO	TANDEM SOFT CLOSE	EURO SOFT CLOSE	B/O 2CM UNO

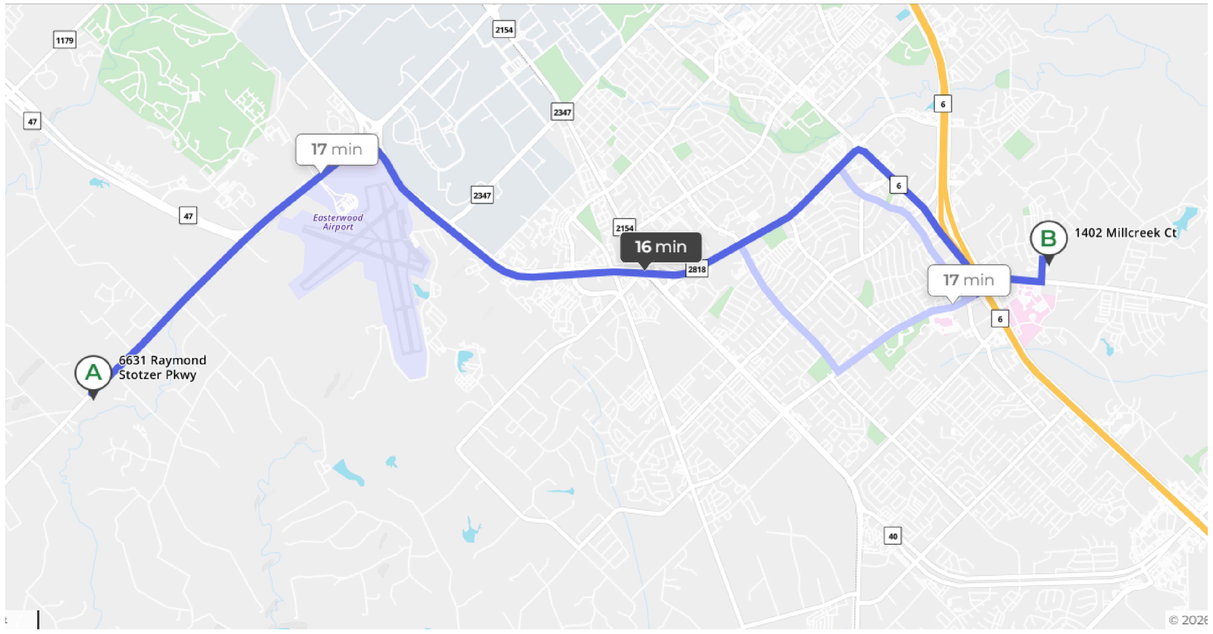

APPLIANCE SCHEDULE

	LOCATION	MODEL #	DESCRIPTION	PANEL SIZE
101	KITCHEN		RANGE	
			VENT HOOD	
			D/W	
			REFRIGERATOR	
			MICROWAVE	

ARCHITECT

GENERAL CONTRACTOR

FABRICATION / INSTALLATION

Grant Designs,LLC
6631 Raymond Stotzer Pkwy
College Station, Tx. 77845


TAMU

Project Title: 26-029 1402 Millcreak
Project Number: **26-029**
Project Address:
Project Phone:
Project E-Mail:
Contractor:
Project Fax:
Sheet Title:

REVISIONS:


No.	Date:	By:	Description:
1			
2			
3			
4			
5			
6			
7			
8			

Scale	9/128" = 1'
Date Issued	10.29.2026
Sheet Number	COVER

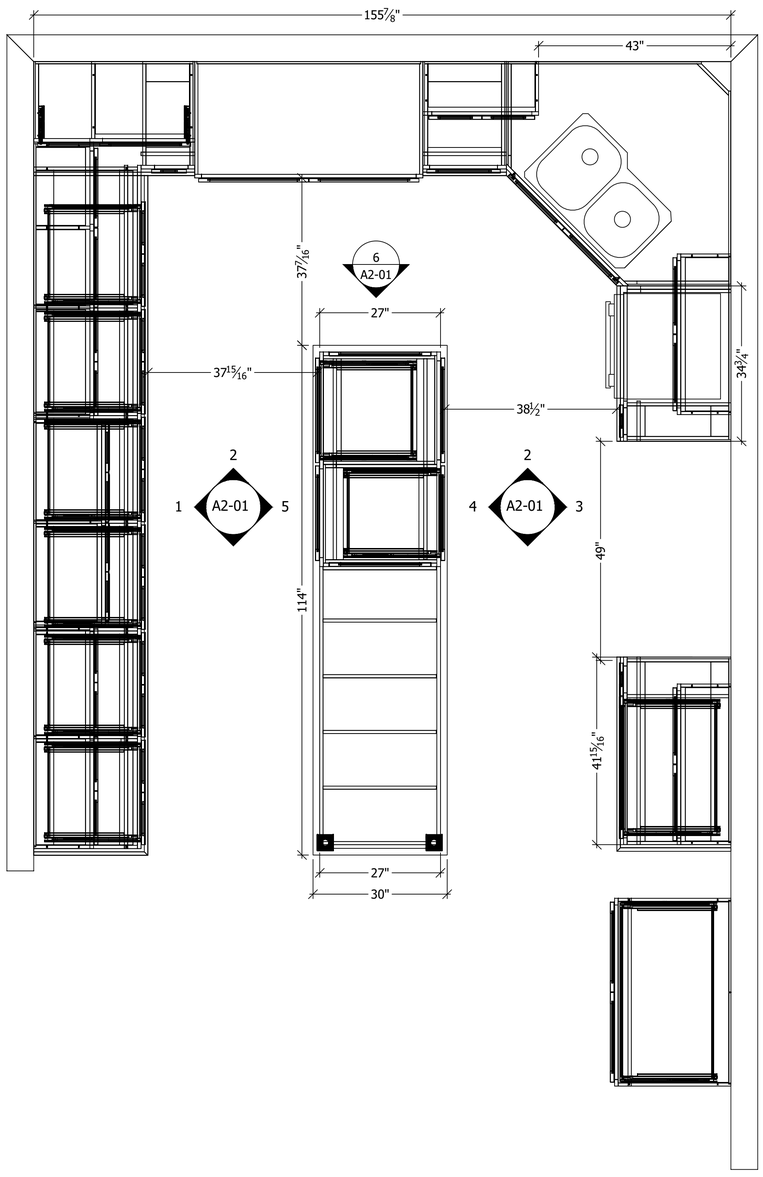


1 PLAN 101 Kitchen

Sheet Ref: ####

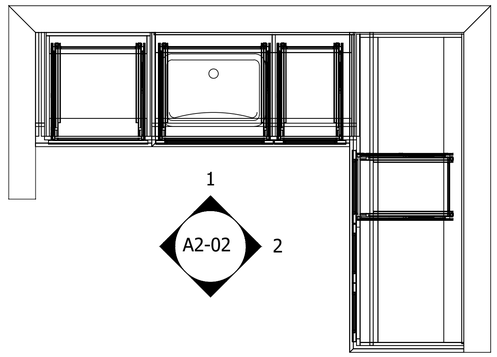


2 PLAN 102 Master Bath

Sheet Ref: ####

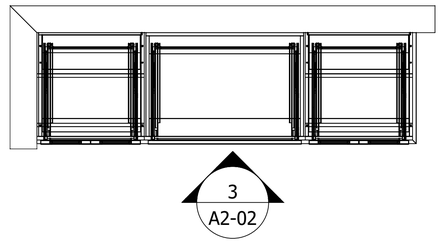


3 PLAN 103 Office

Sheet Ref: ####

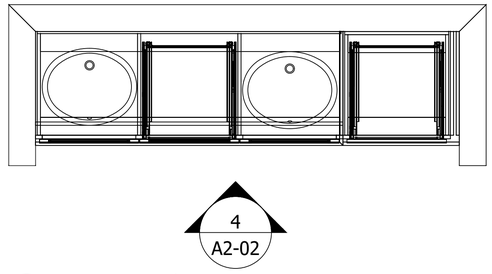


4 PLAN 201 Bath 1

Sheet Ref: ####

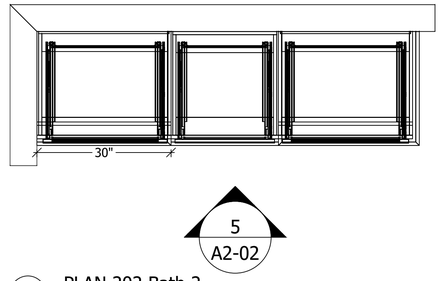

5 PLAN 202 Bath 2

Sheet Ref: ####

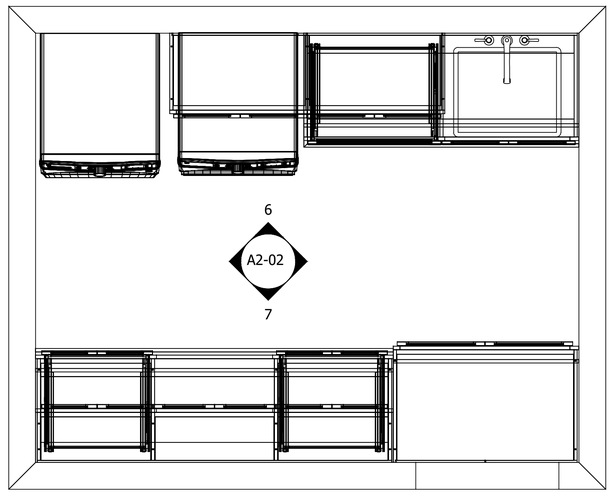

6 PLAN 104 Utility

Sheet Ref: ####


TAMU

Project Title: 26-029 1402 Millcreak
Project Number: **26-029**
Project Address:
Project Phone: Project Fax:
Project E-Mail:
Contractor:
Sheet Title:


REVISIONS:

No.	Date:	By:	Description:
1			
2			
3			
4			
5			
6			
7			
8			


Scale	3/4" = 1'
Date Issued	10.29.2026
Sheet Number	A1-01

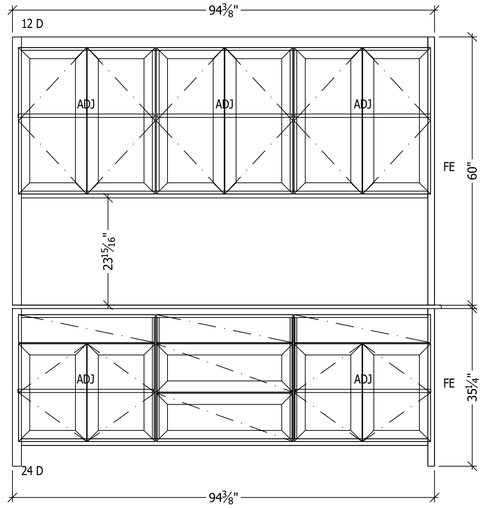


1 ELV FRONT STUDY
Sheet Ref: ####

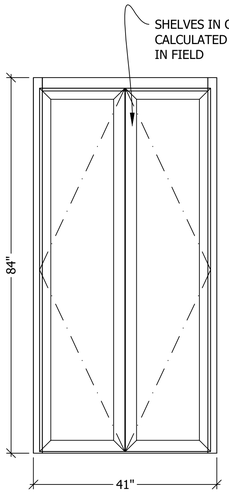


2 ELV ENTRY
Sheet Ref: ####

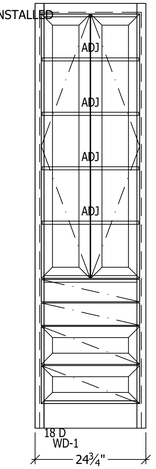


3 ELV MASTER BATH
Sheet Ref: ####

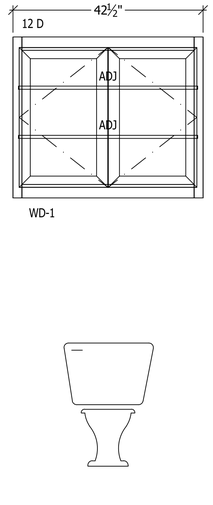


4 ELV POWDER BATH
Sheet Ref: ####

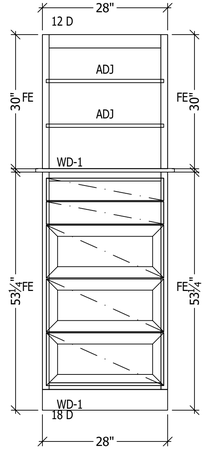

5 ELV MASTER CLOSET
Sheet Ref: ####

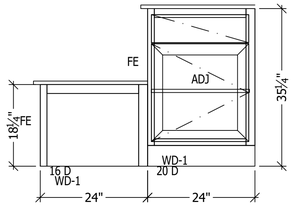


6 ELV MUD RM
Sheet Ref: ####

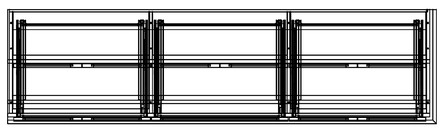


1 PLAN FRONT STUDY
Sheet Ref: ####


2 PLAN BAR
Sheet Ref: ####

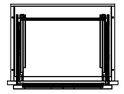


3 PLAN MASTER BATH
Sheet Ref: ####

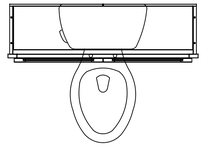

4 PLAN POWDER BATH
Sheet Ref: ####

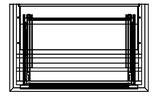

5 PLAN MASTER CLOSET
Sheet Ref: ####

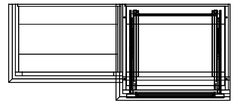

6 PLAN MUD RM
Sheet Ref: ####


TAMU

Project Title: 26-029 1402 Millcreak
Project Number: **26-029**
Project Address:
Project Phone:
Project E-Mail:
Contractor:
Project Fax:
Sheet Title:

REVISIONS:


No.	Date:	By:	Description:
1			
2			
3			
4			
5			
6			
7			
8			

Scale	3/4" = 1'
Date Issued	10.29.2026
Sheet Number	A1-02

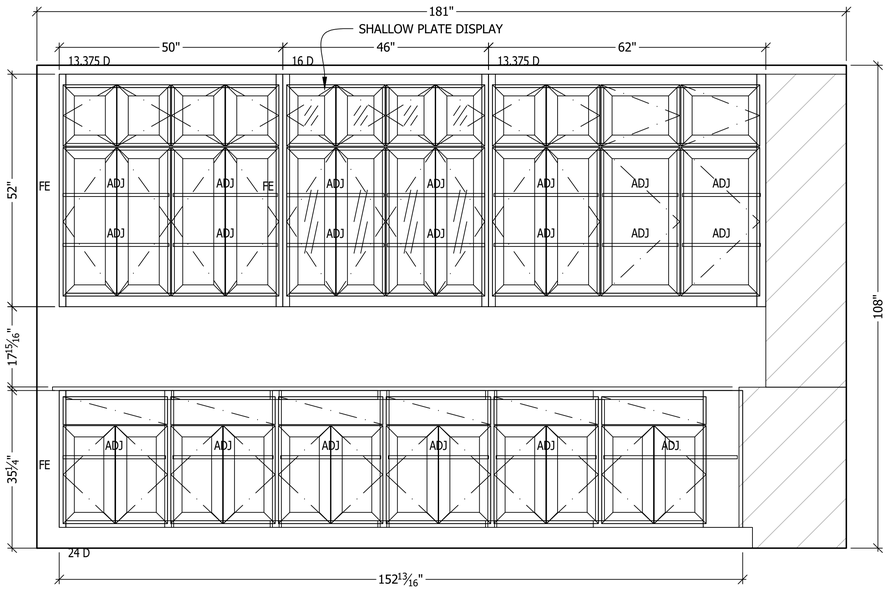


1 ELV Kitchen

Sheet Ref: A1-01

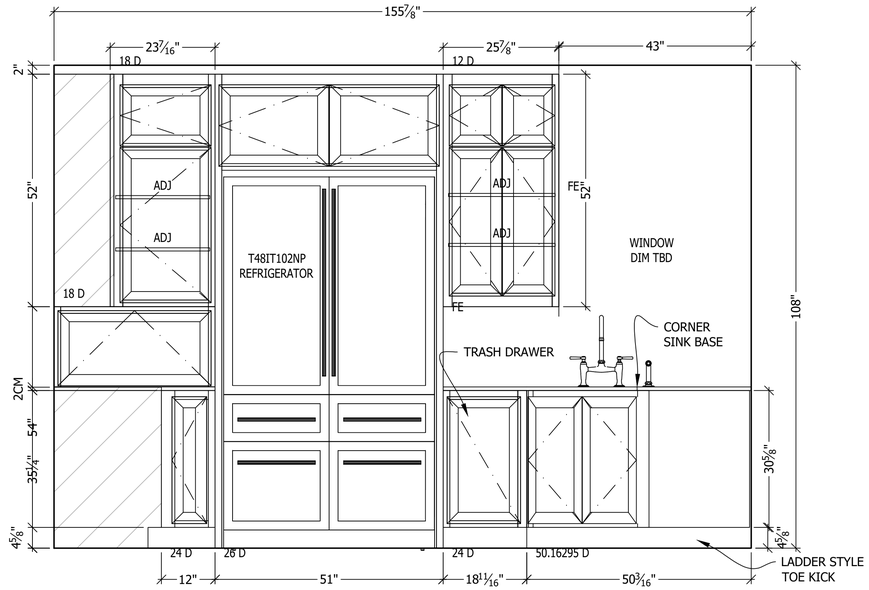


2 ELV Kitchen

Sheet Ref: A1-01

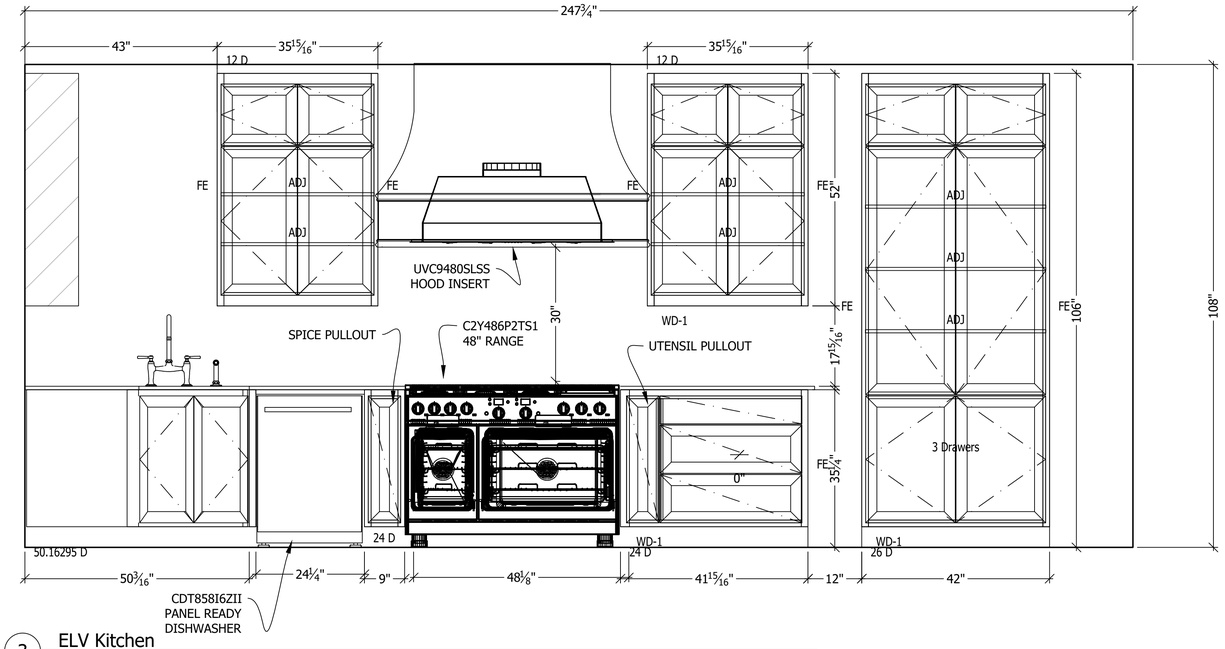


3 ELV Kitchen

Sheet Ref: A1-01

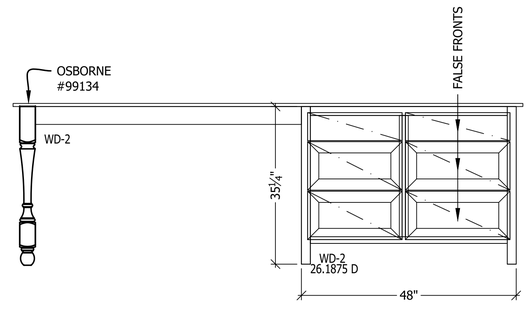


4 ELV Kitchen

Sheet Ref: A1-01

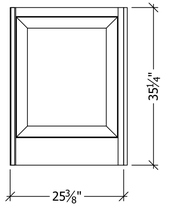

6 ELV Kitchen

Sheet Ref: A1-01

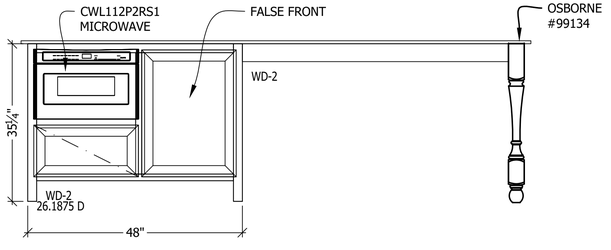

5 ELV Kitchen

Sheet Ref: A1-01


TAMU

Project Title: 26-029 1402 Millcreak
Project Number: **26-029**
Project Address:
Project Phone:
Project E-Mail:
Contractor:
Project Fax:
Sheet Title:

REVISIONS:


No.	Date:	By:	Description:
1			
2			
3			
4			
5			
6			
7			
8			

Scale	3/4" = 1'
Date Issued	10.29.2026
Sheet Number	A2-01

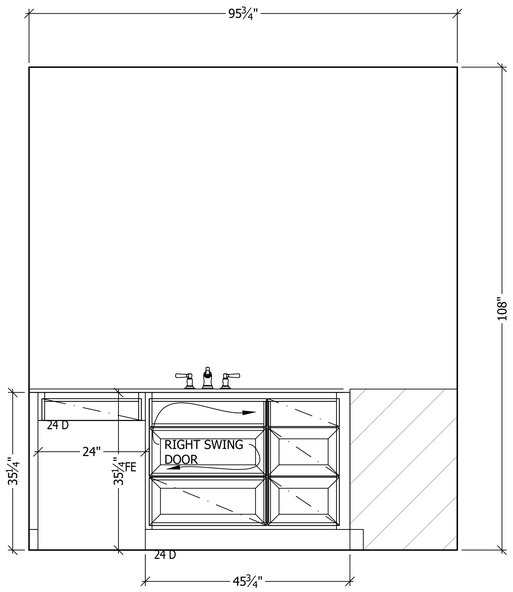


1 ELV Master Bath

Sheet Ref: A1-01

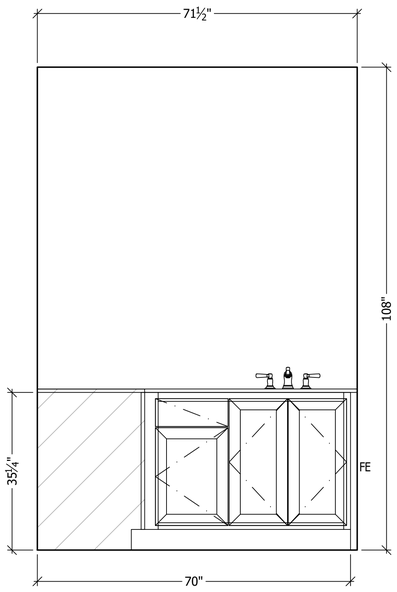


2 ELV Master Bath

Sheet Ref: A1-01

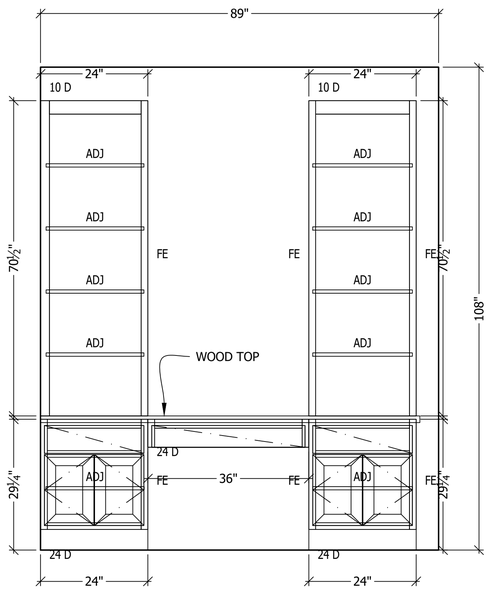


3 ELV Office

Sheet Ref: A1-01

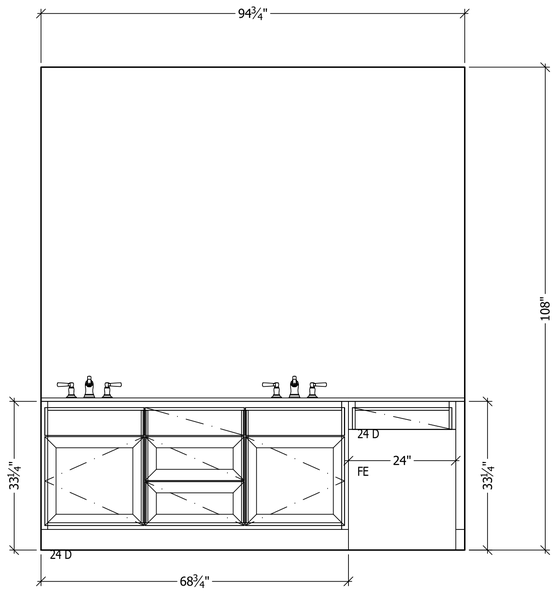


4 ELV Bath 1

Sheet Ref: A1-01

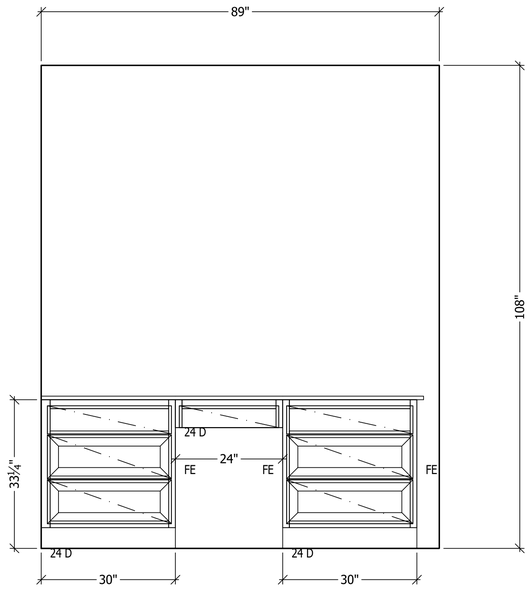


5 ELV Bath 2

Sheet Ref: A1-01

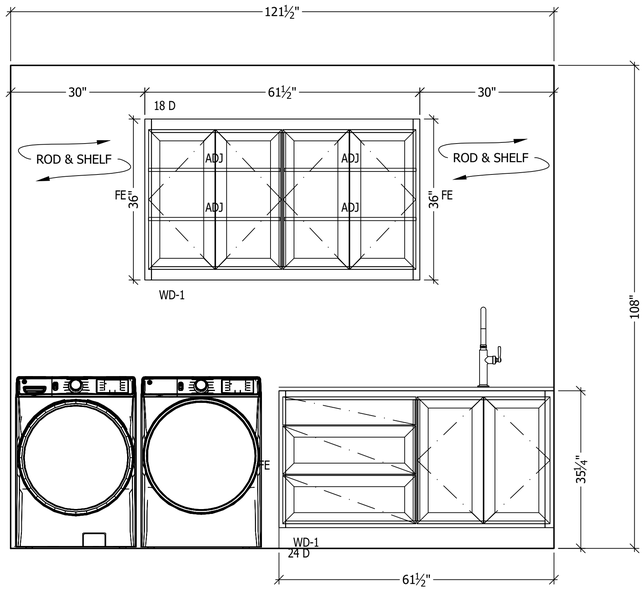

6 ELV UTILITY

Sheet Ref: A1-01

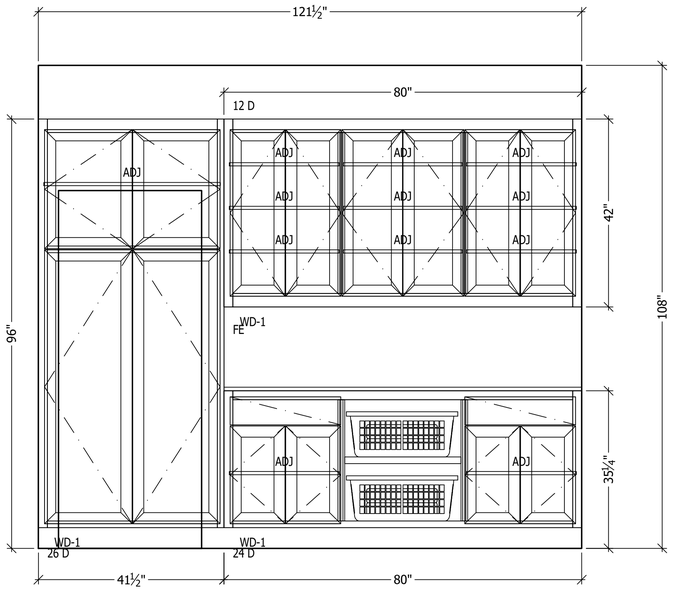

7 ELV UTILITY

Sheet Ref: A1-01

TAMU

Project Title: 26-029 1402 Millcreak

Project Number: **26-029**

Project Address:

Project Phone:

Project E-Mail:

Contractor:

Project Fax:

Sheet Title:

REVISIONS:

No.	Date:	By:	Description:
1			
2			
3			
4			
5			
6			
7			
8			

Scale	3/4" = 1'
Date Issued	10.29.2026
Sheet Number	A2-02